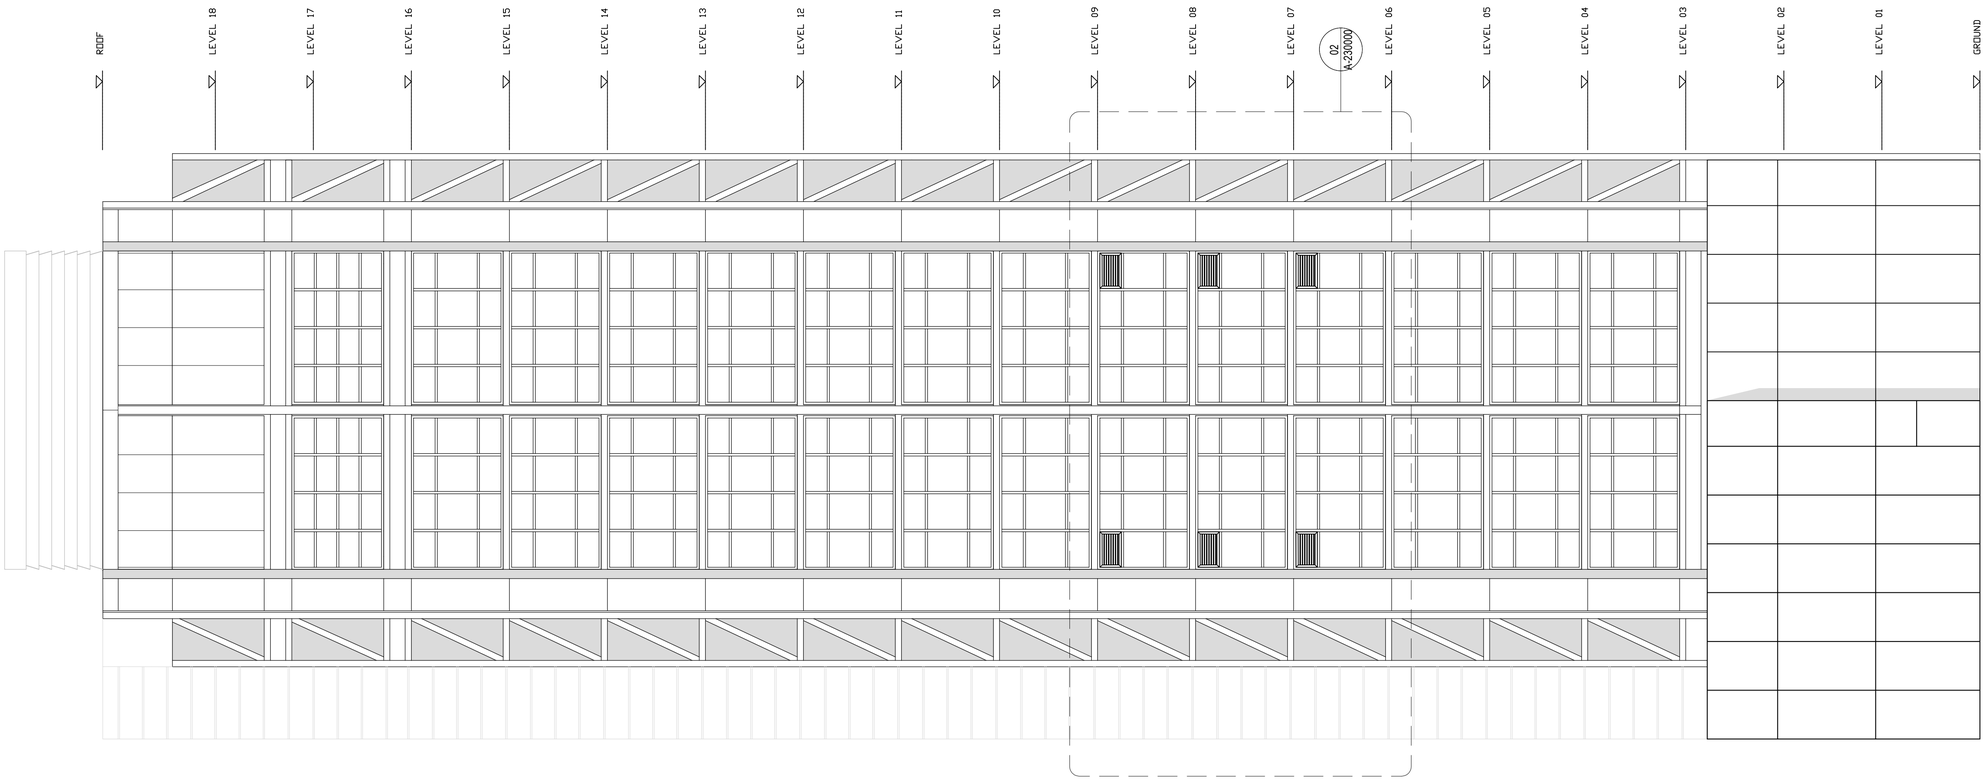

PROPOSED NORTH ELEVATION

SCALE: 1:200 @ A1

02

EXISTING NORTH ELEVATION

SCALE: 1:200 @ A1

02

notes:

Do not scale from drawings. All discrepancies to be reported to Gensler architect immediately. All dimensions to be verified by contractor on site prior to any works.

1:200 SCALE BAR

0 2m 4m 10m 20m

KEY

AREA OF GLASS REPLACEMENT

rev	date	revision note	author	checked
A	31.03.22	PLANNING	LM	HCR

Thomas More Square
London
E1W 1YW
UK
Tel (0)20 7073 9600
Fax (0)20 7539 1917

Gensler

client
British Land
York House
45 Seymour Street
London
W1H 7LX

key plan

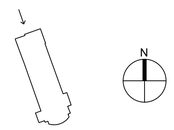

category
GENERAL ARRANGMENT

family
FAMILY 230000 - 239999

title
BUILDING ELEVATIONS

project
British Land - 338 Euston Planning

338 Euston Road London NW1 3BT

project no	drawn	checked
08.8190.000	LM	HCR

scale	date	rev
1:200@ A1	31.03.2022	A

project code	origin	volsys	M/loc	type	role	number
EUS-GEN-XX-ZZ-DR-A-130000						

© GENSLER 2022
All rights reserved, including but not limited to The Copyright, Designs and Patents Act 1988