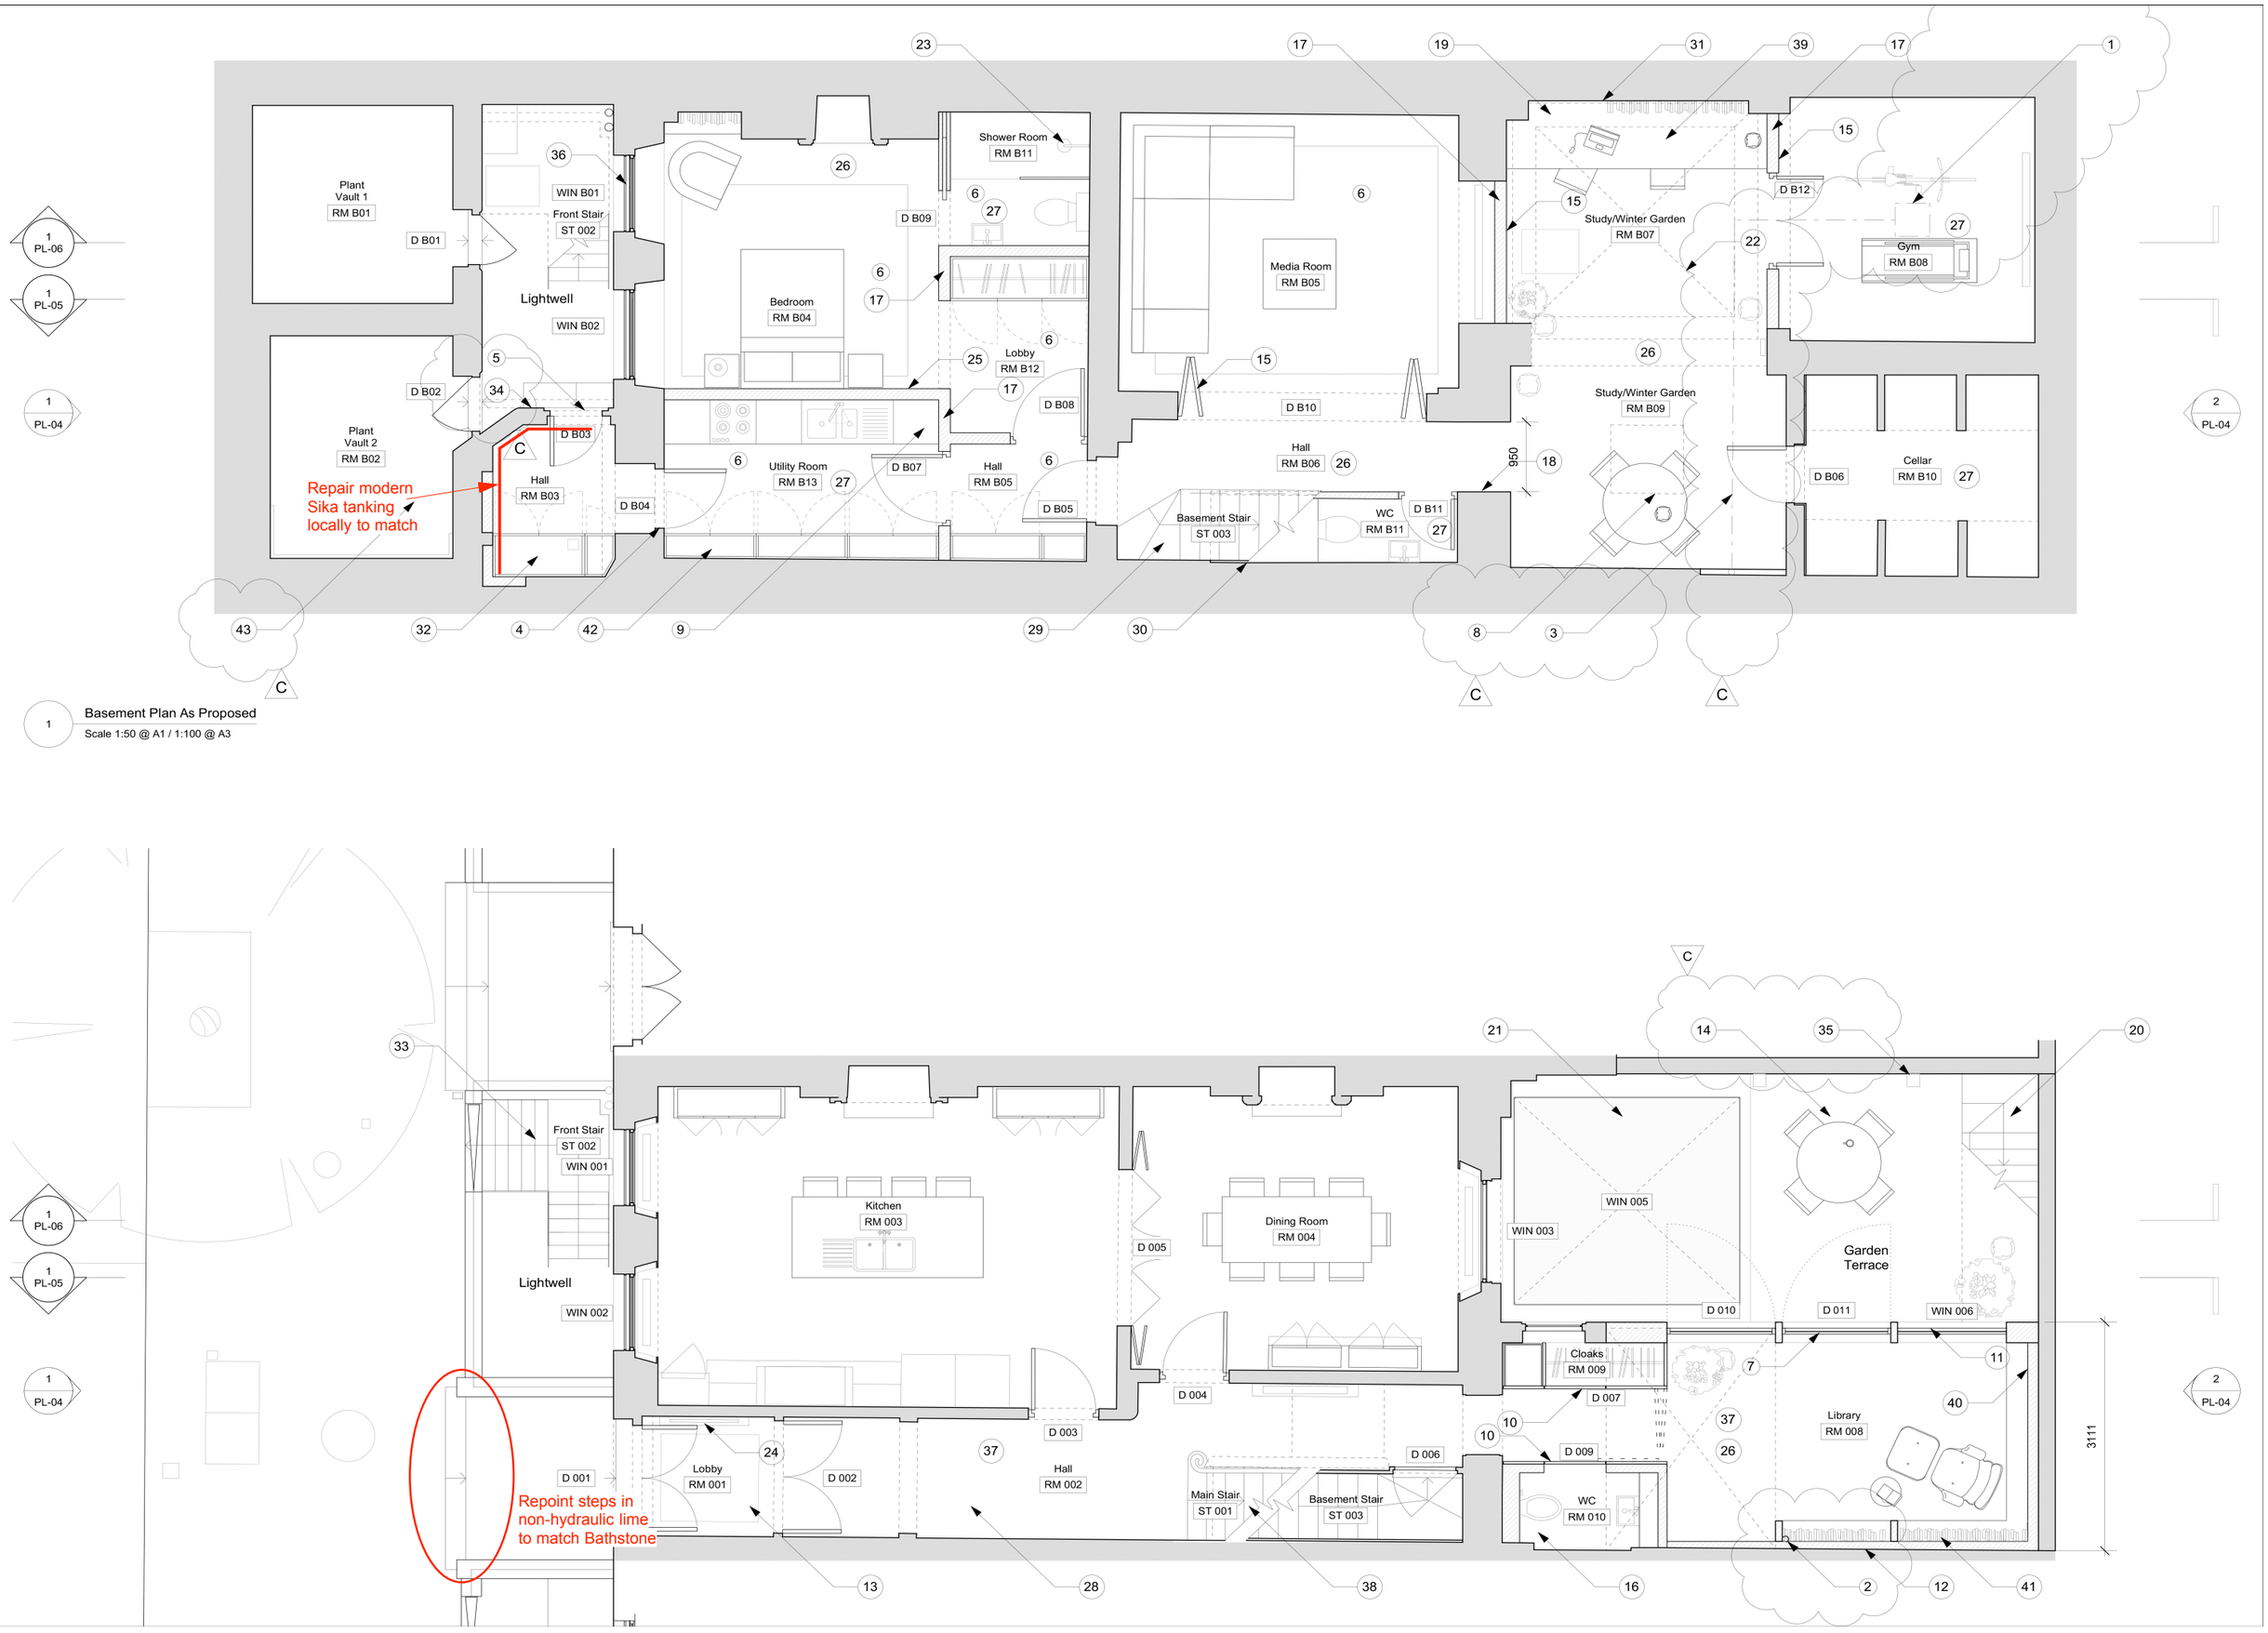

1 Basement Plan As Proposed

Scale 1:50 @ A1 / 1:100 @ A3