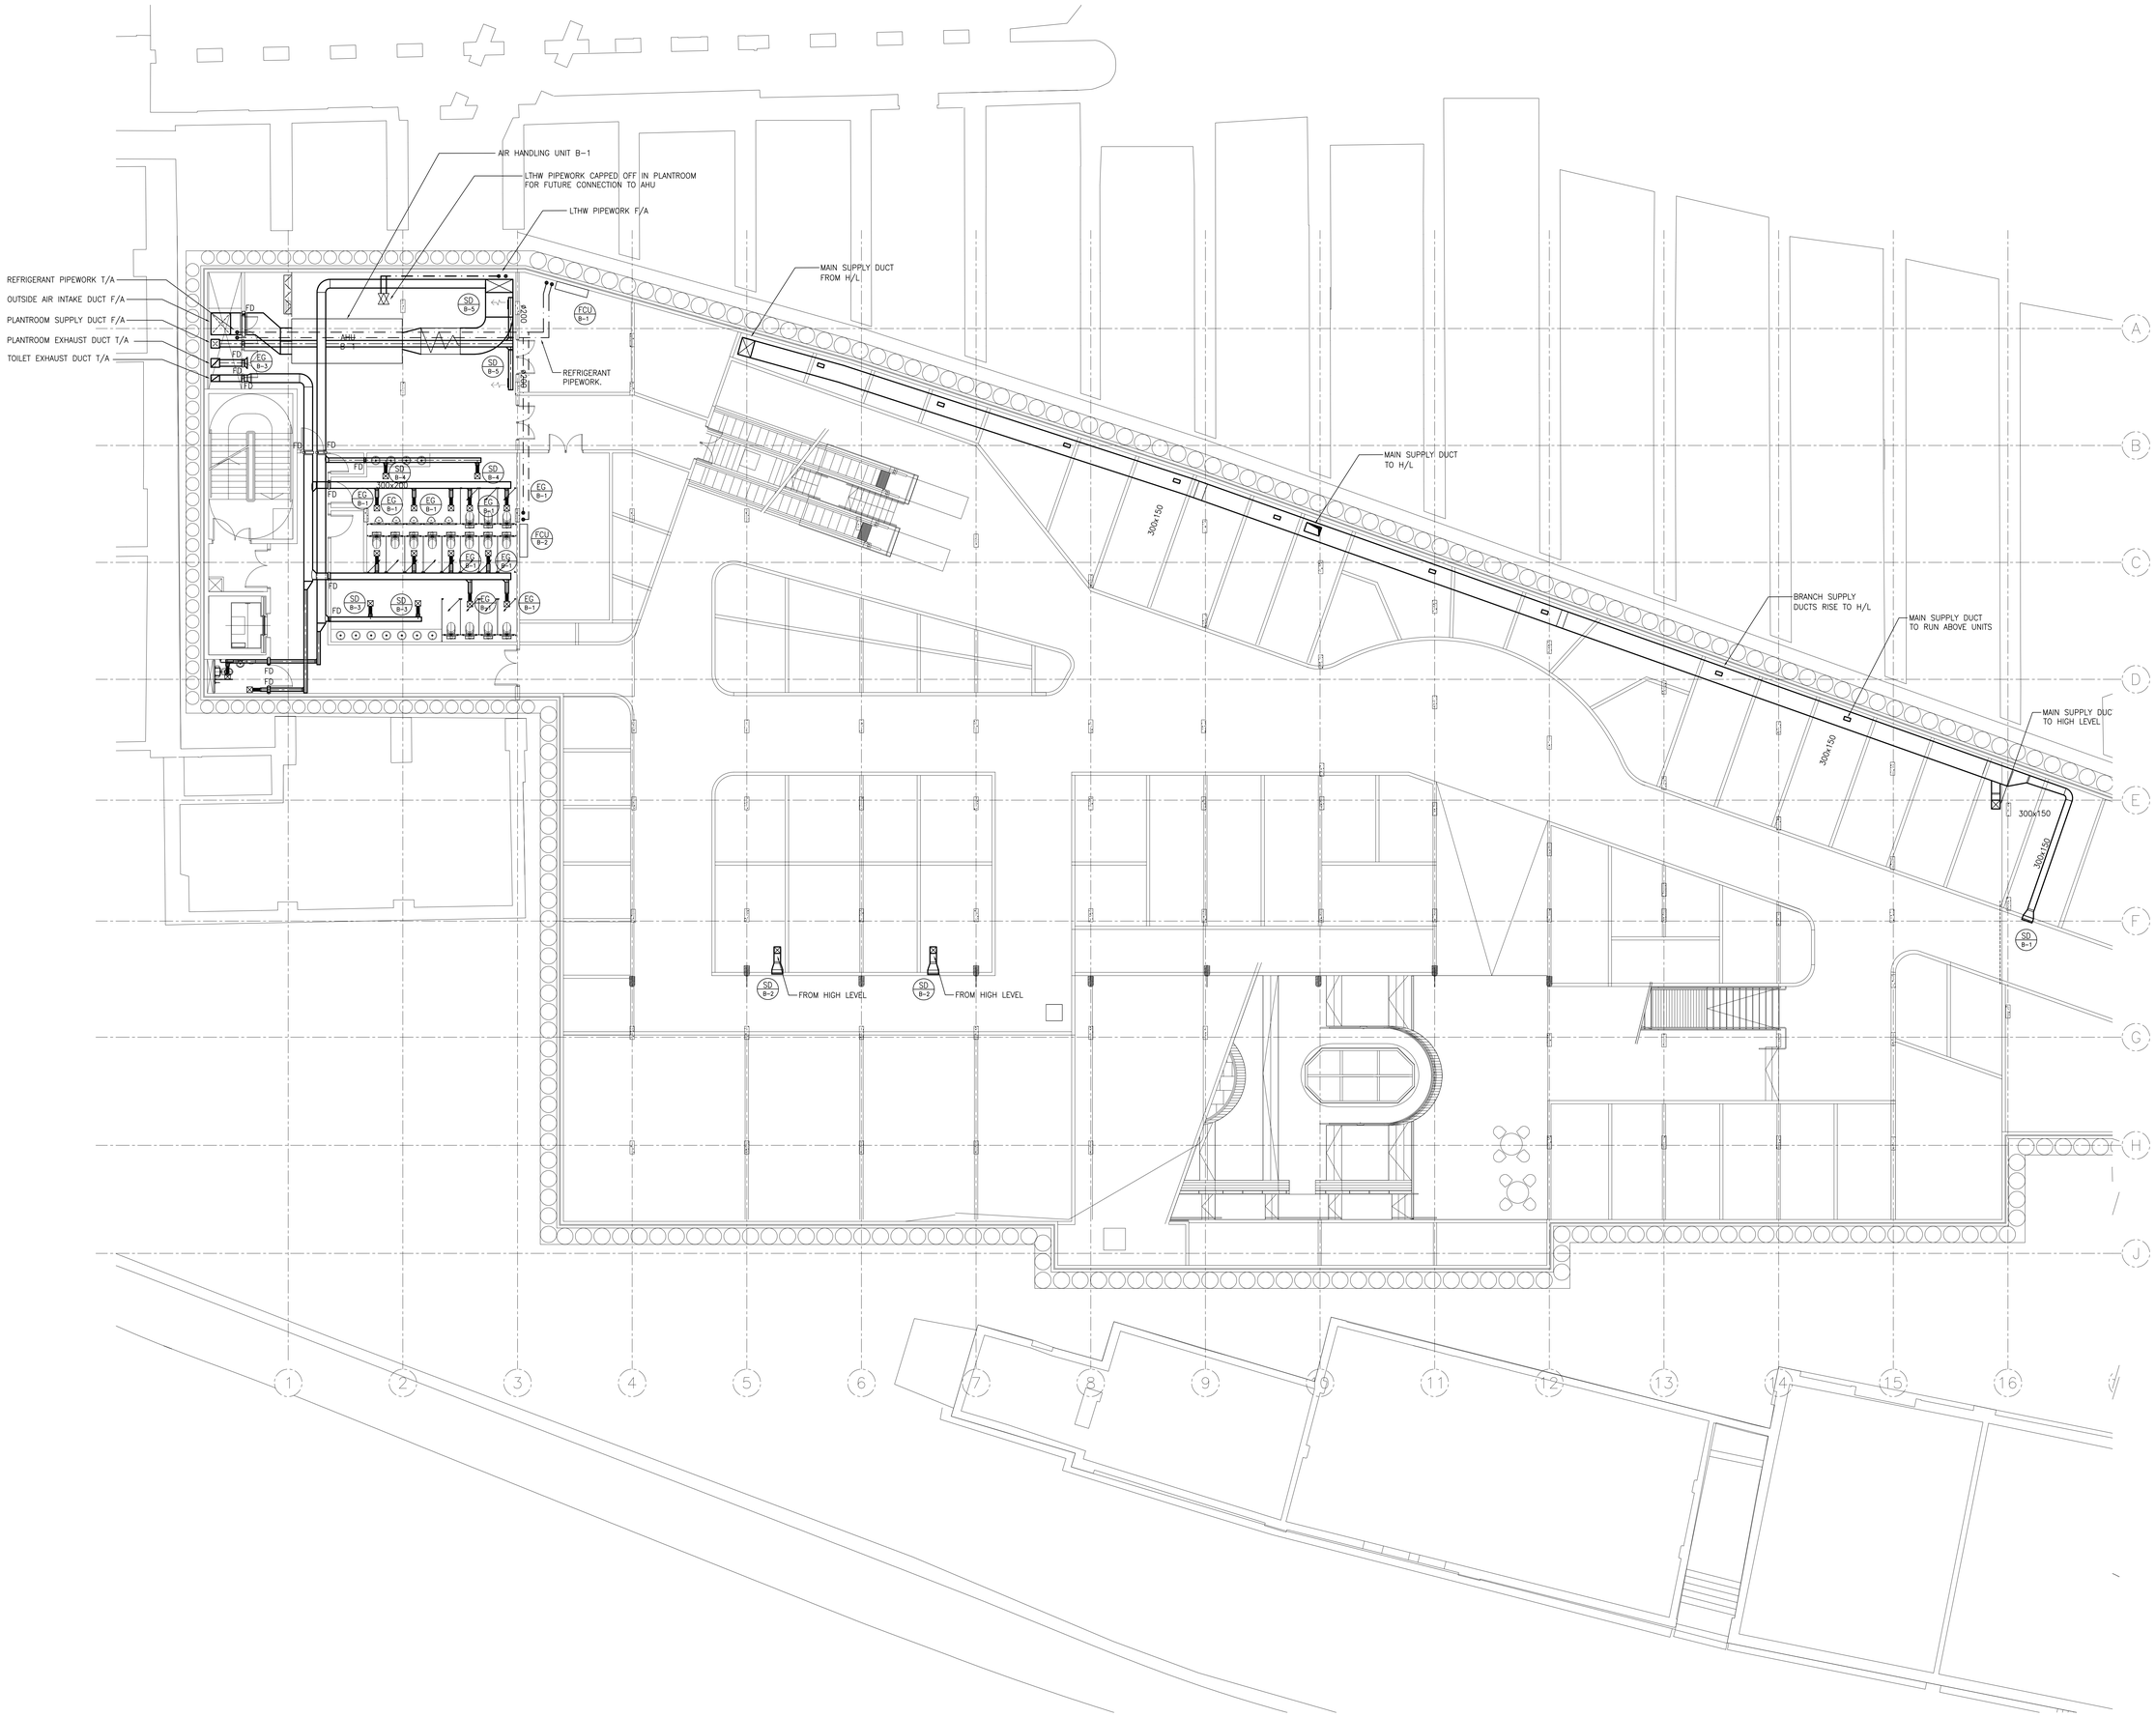

FOR CONTINUATION, REFER TO DRAWING 11220-015-M-LB02

Issue	Description	By	Date
T1	TENDER ISSUE	PB	20-12-06
T2	TENDER ISSUE	PB	19-03-07

NOTES

1. DO NOT SCALE. VERIFY ALL DIMENSIONS BY SITE MEASUREMENT.
2. THIS DRAWING IS TO BE READ IN CONJUNCTION WITH ALL RELEVANT DRAWINGS AND SPECIFICATIONS.
3. ALL FOOD STALL KITCHEN EXTRACT DUCTWORK IS TO BE FIRERATED AND TO COMPLY WITH DW/171 HVCA SPECIFICATION FOR KITCHEN VENTILATION SYSTEM.

RIBA STAGE F

NORMAN DISNEY & YOUNG
CONSULTING ENGINEERS
Classic House, 180 Old Street
London EC1V 9BQ
UNITED KINGDOM
TELEPHONE +44 207 553 9494
FACSIMILE +44 207 553 9499
URL www.ndy.com
NDY CONSULTING LTD
A registered company in England & Wales
Company Registration No. 3850017

NDY QA SYSTEM
REASON FOR ISSUE
TENDER
AUTHORISATION
By: PKS
VERIFICATION OF LATEST AMENDMENT
By:

This drawing is diagrammatic and shows the general arrangement of equipment. Any information involving measurement of the works shall be taken from architectural and structural drawings, workshop drawings by others and conditions at the site. The works shall comply with the contract conditions and Statutory Regulations.

Project
CAMDEN STABLES MARKET
BUILDING A & B

Title
MECHANICAL SERVICES
LWR BASEMENT-EAST
MECHANICAL SERVICES
LAYOUT

Drawn	Scale @ A0
MPS	1:100
Designed	Date
PB	25/10/06

Project No.
11220-15

Drawing No.
11220-15-M-LB01

Revision No.
T2