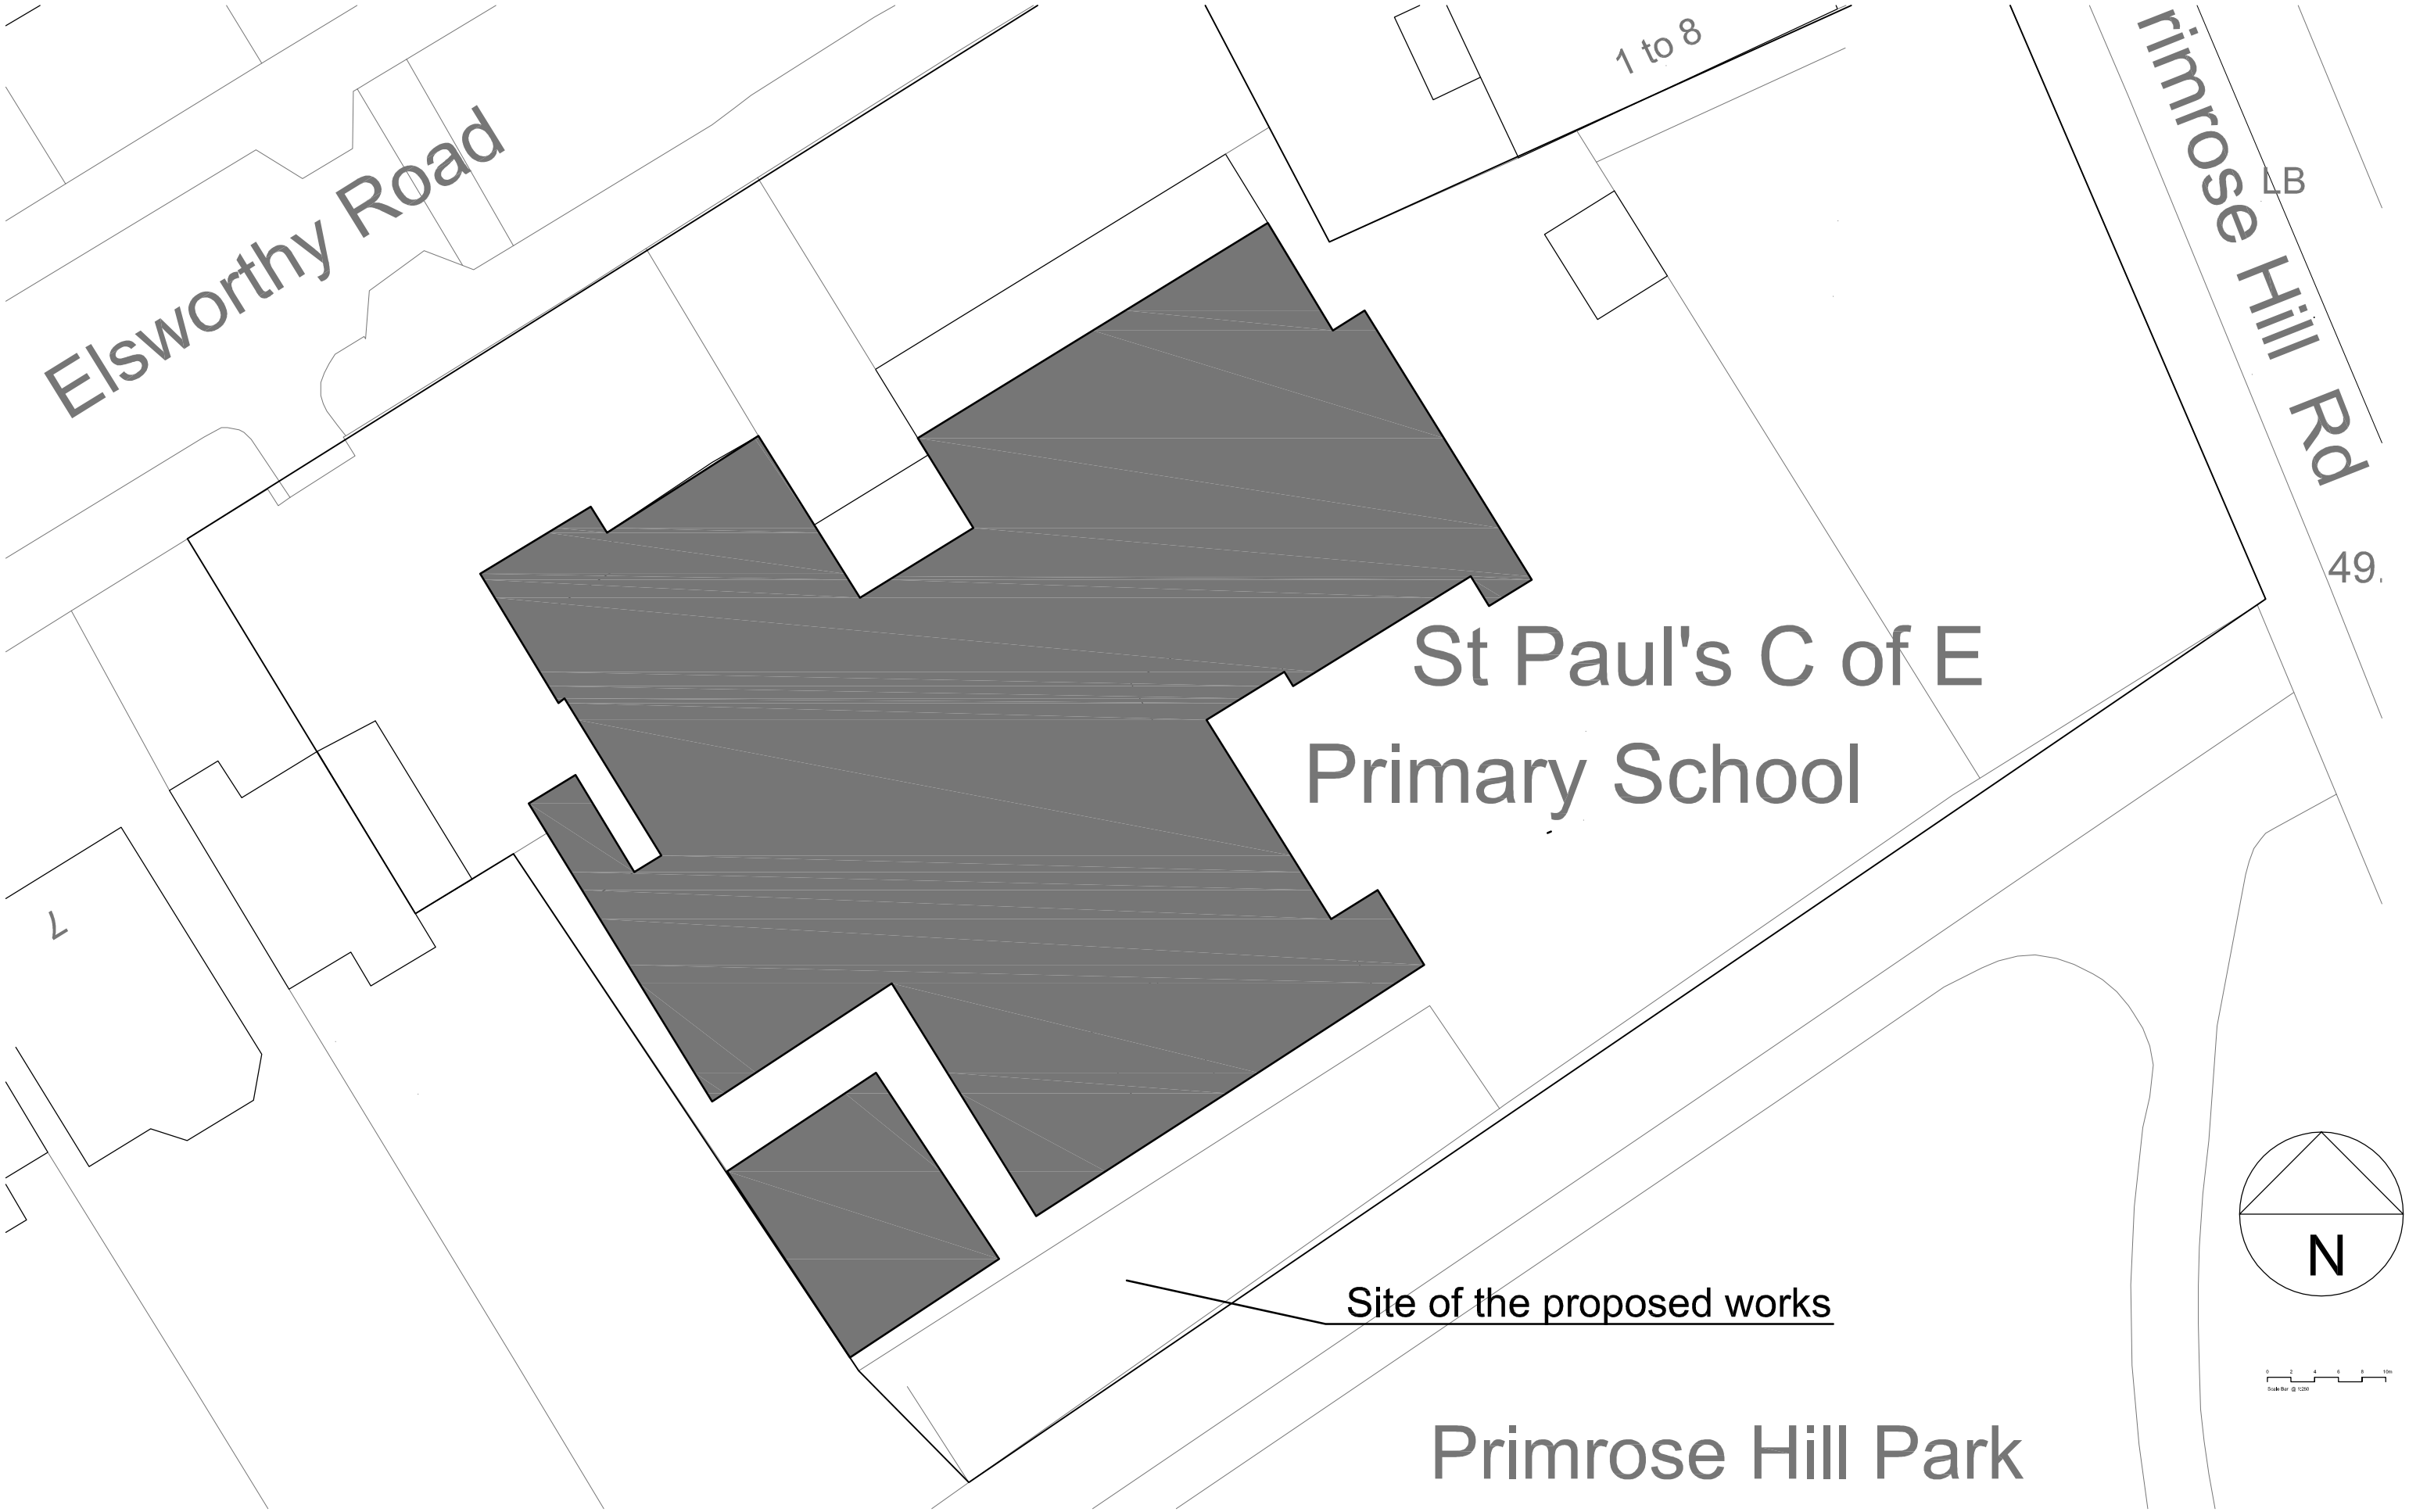

date	rev	revision/author/checker	drawn	DL	project	St Pauls CE School Elsworthy Road NW3 3DS External Improvements	purpose of issue	Planning	
7			checked	DL					
			scale	1:250@A3	drawing	SITE PLAN	drawing no	L1296/4.3/02	rev
			date	APR 22					
			Loxton & Associates 1 Morland Close Hampton Middlesex TW12 3YX 020 8941 5631						

LOXTON & associates