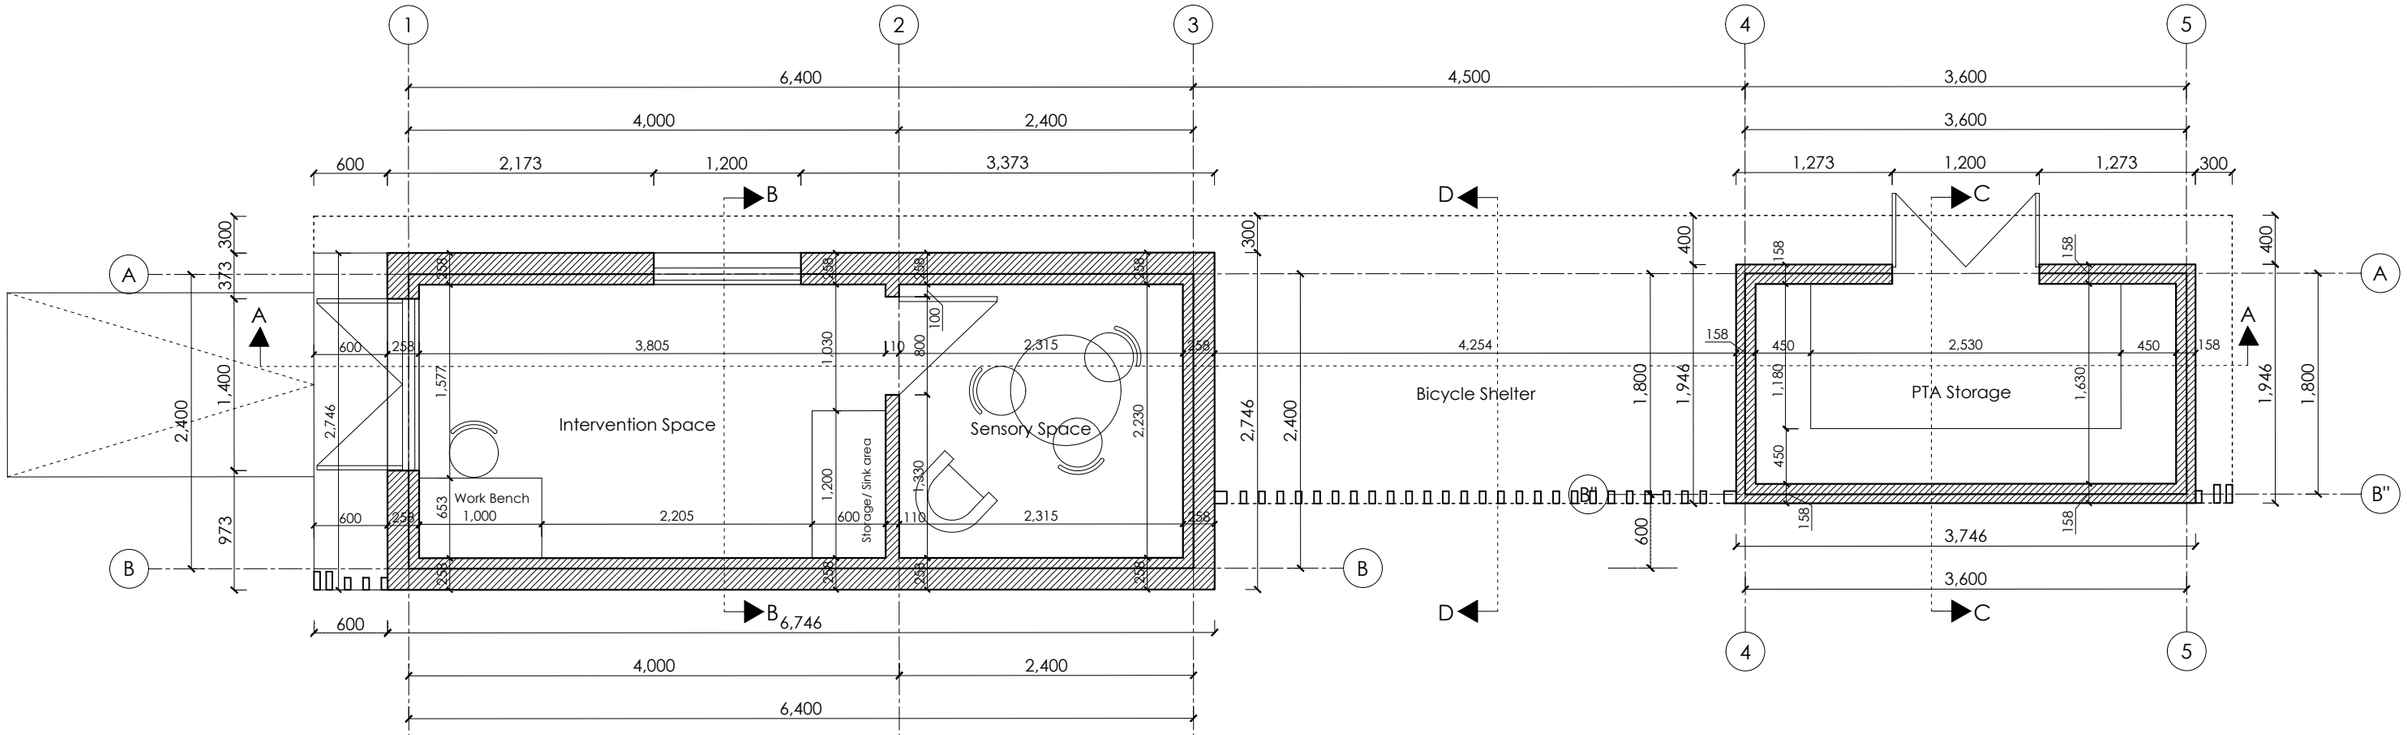

PLAN

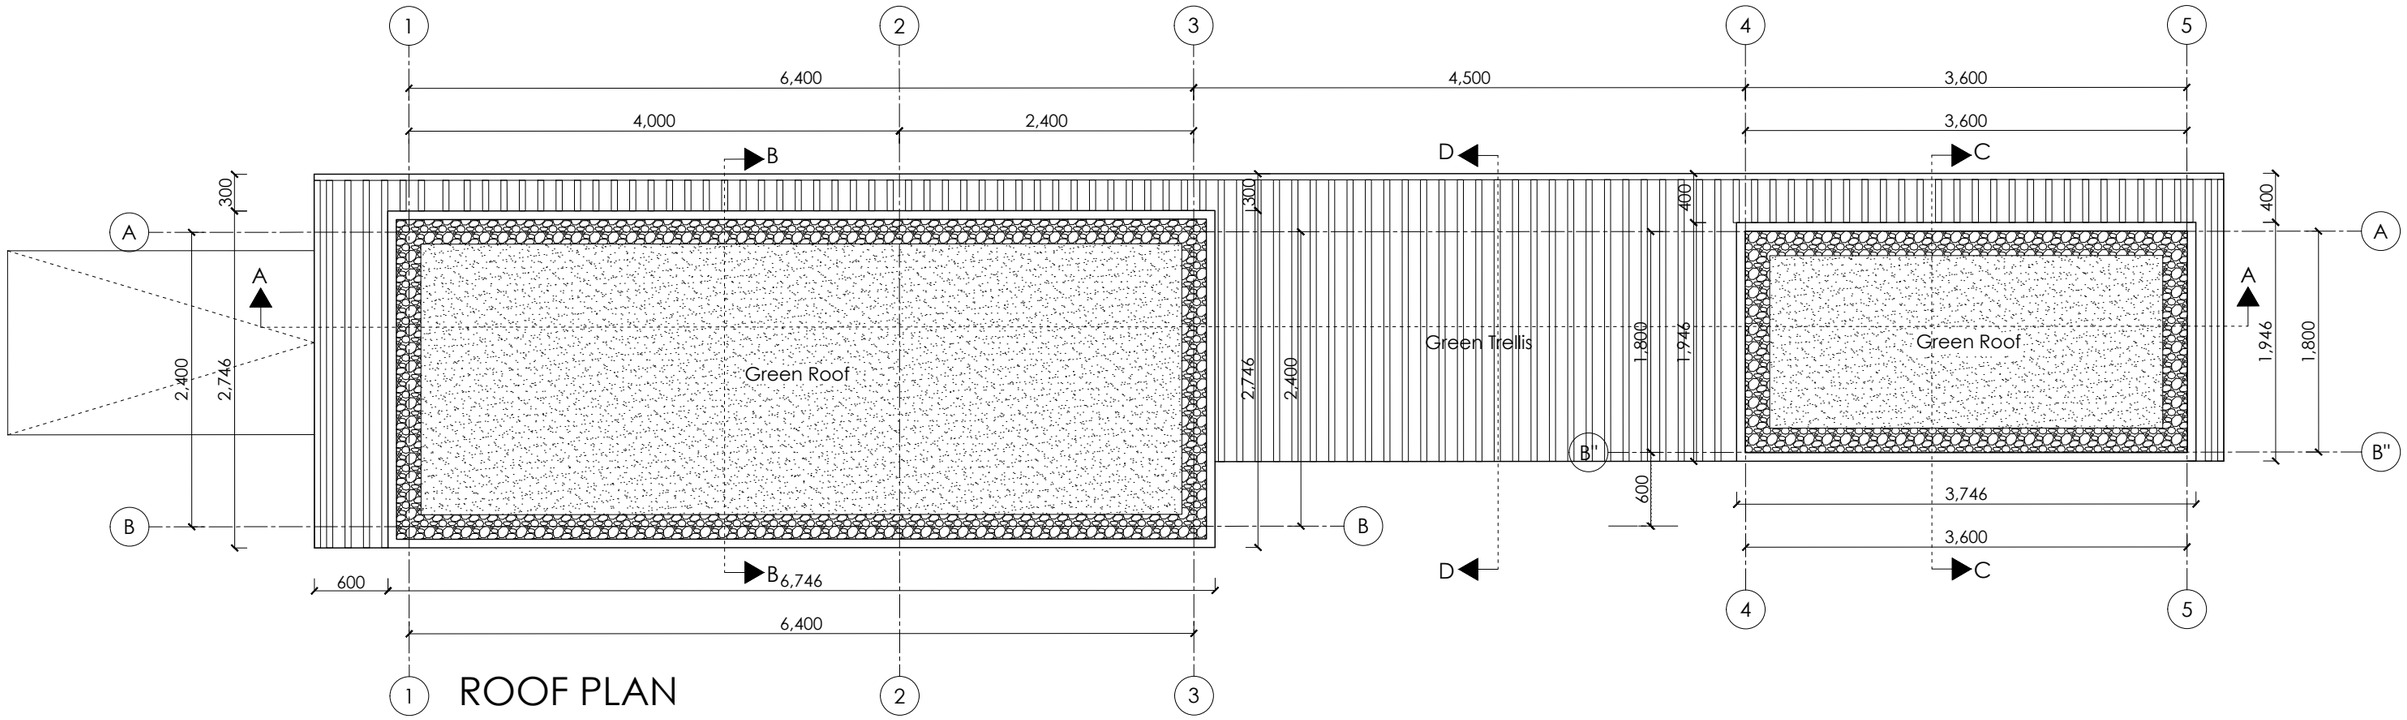

ROOF PLAN

PROJECT TITLE /LOCATION:

SEN Intervention Pod Lupton Street, NW5 2JA

DRAWING TITLE: **PLANS**

SCALE:	PROJECT NO:	DATE:
1:50	04	11/05/2022

OWNER: ELEANOR PALMER PRIMARY SCHOOL

DESIGNER: Plus Garden Studios