Smoke Detector

Emergency Exit Light Sign

CCTV

ALCOHOL

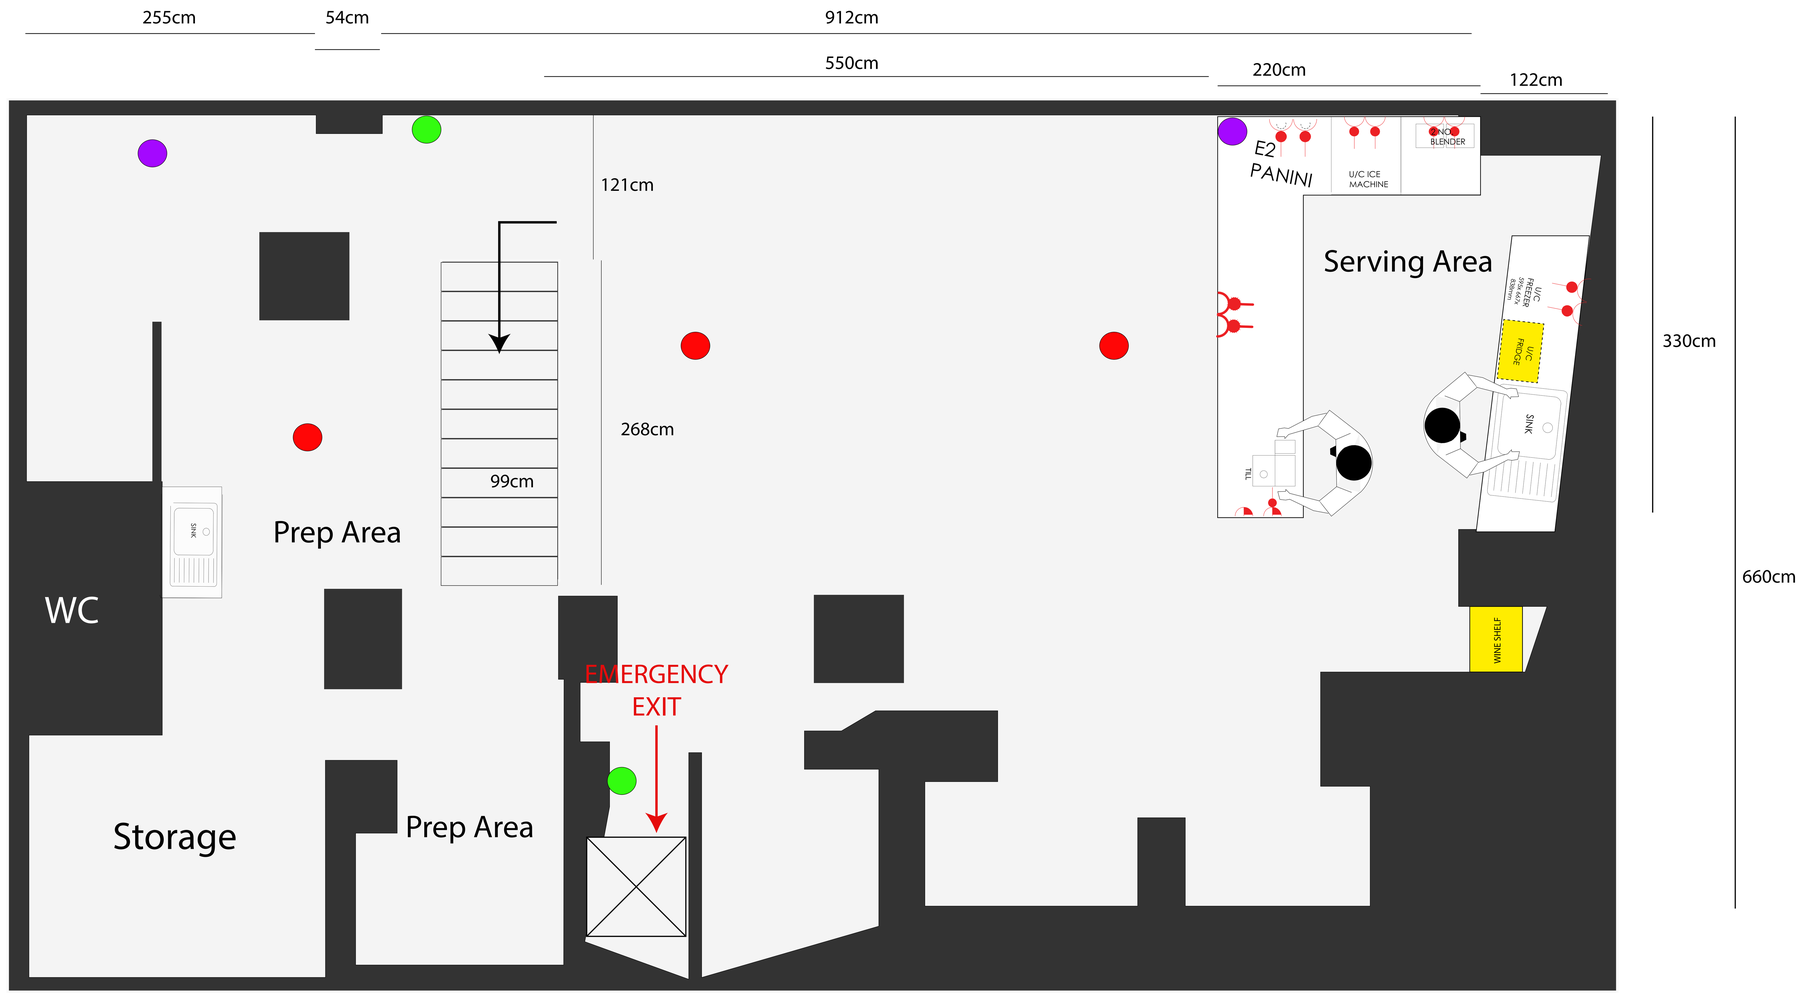

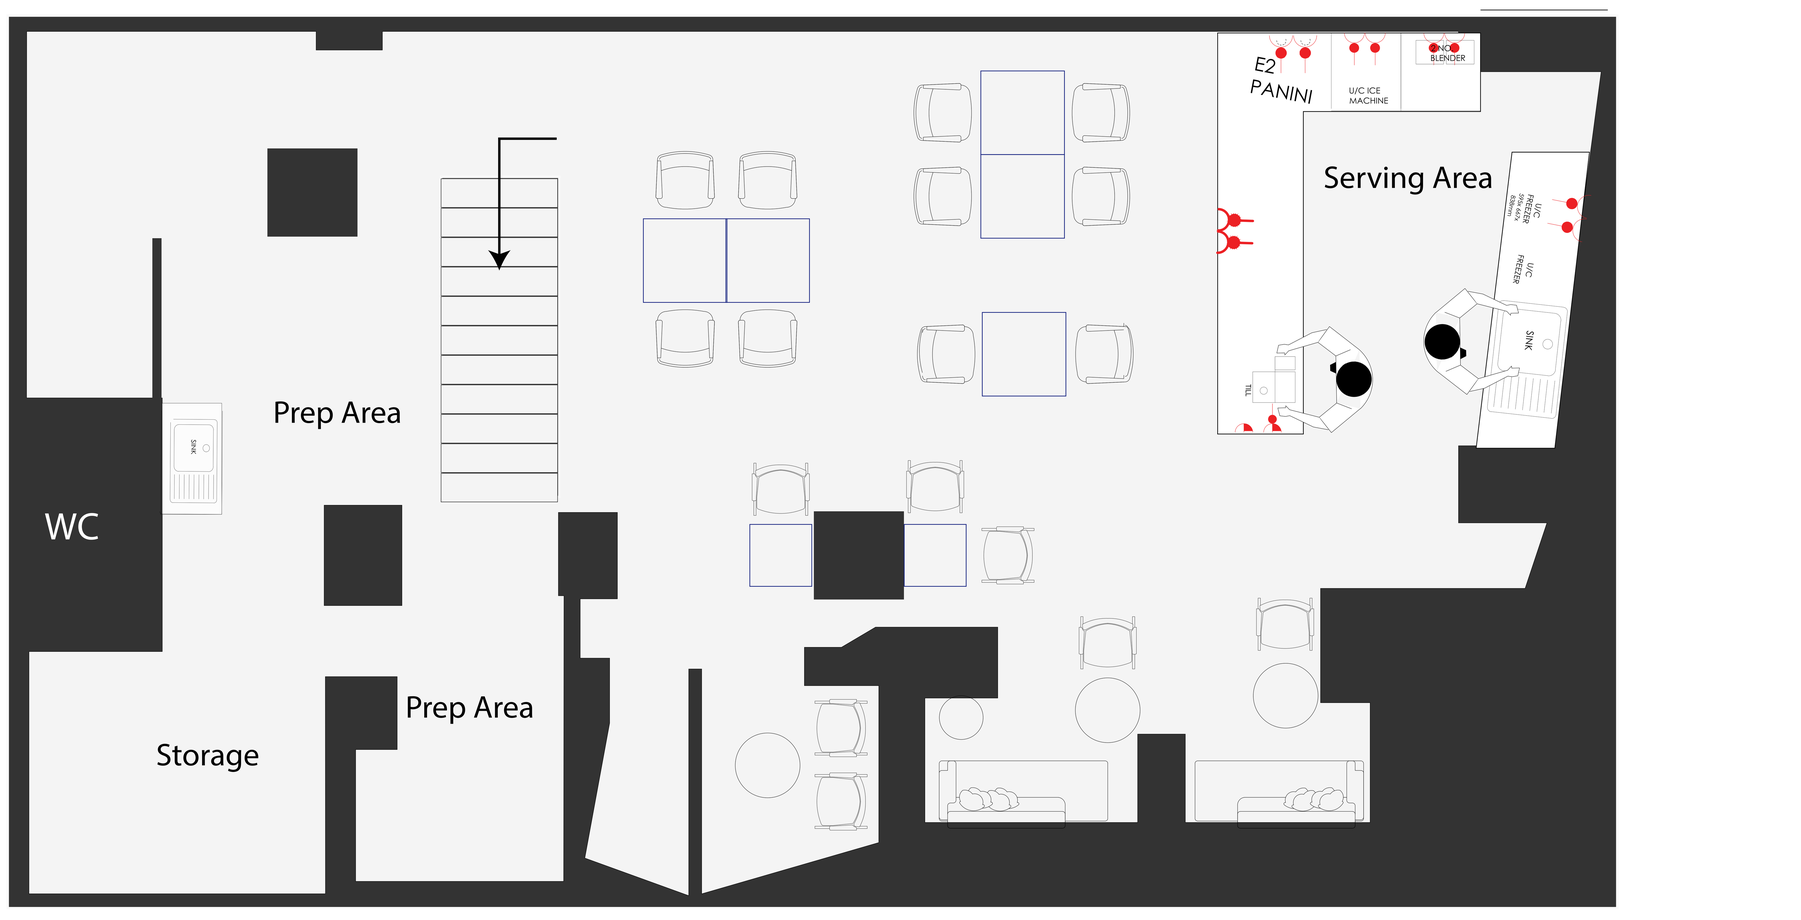

Basement floor PLan