Existing Front Elevation:
South/West
Scale 1:100

Existing Rear Elevation:
North/East
Scale 1:100

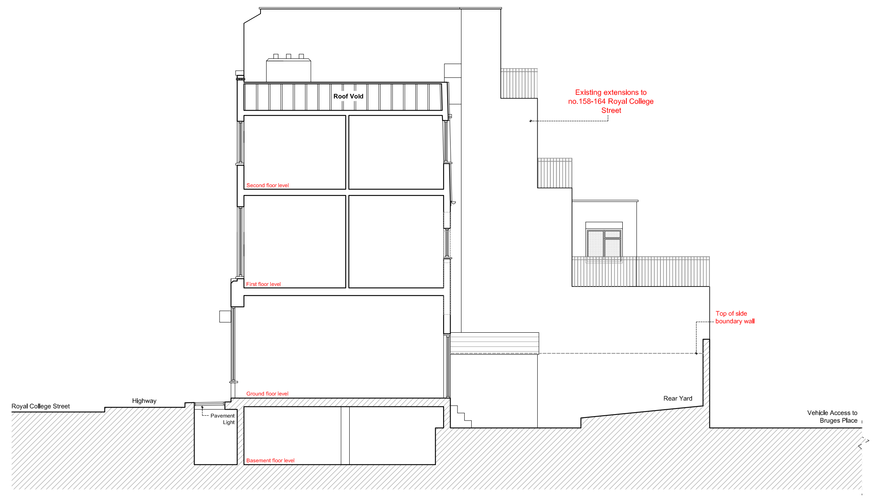

Existing Side Elevation/ Section: South/ East
Scale 1:100

Existing Site Location Plan
Scale 1:500

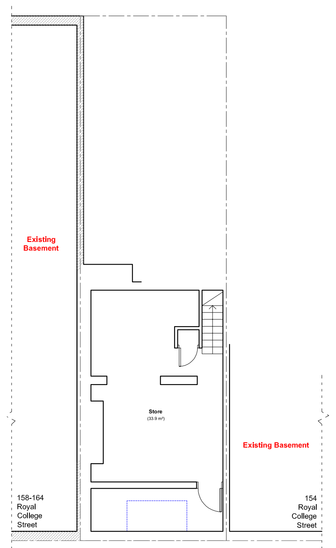

Existing Basement Floor Plan

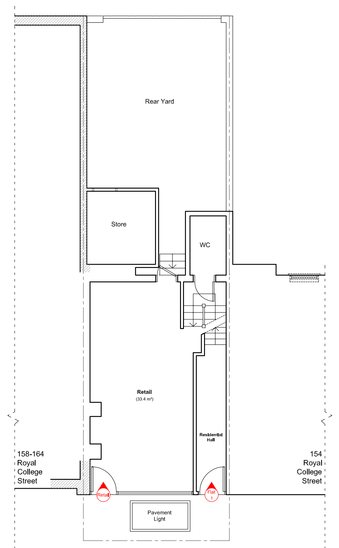

Existing Ground Floor Plan

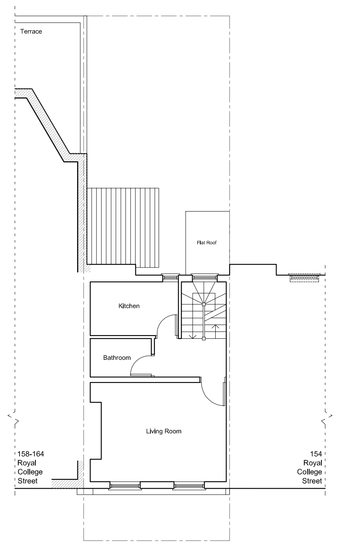

Existing First Floor Plan

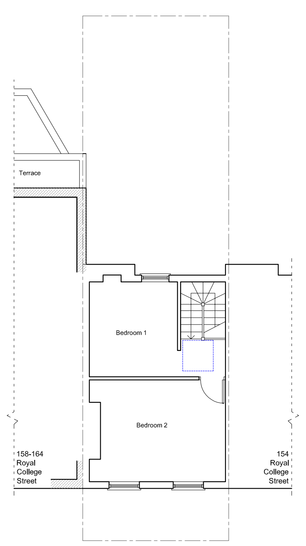

Existing Second Floor Plan

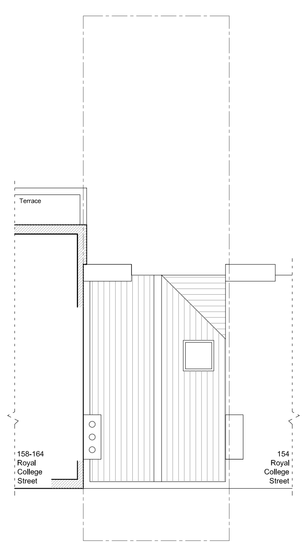

Existing Roof Plan

Notes
Report any discrepancies
Copyright owned by Andreas + Buxton Associates
For planning purposes only

0m 1 2 3 4 5 1:100
0m 5 10 15 20 25 1:500

Andreas + Buxton Associates
CHARTERED ARCHITECT + INTERIOR DESIGNERS
9 Loudoun Street London E17 4NF
m: 07867 104301 e-mail: andreasc73@mac.com

Issue	Date	Drawing Status
		Planning

Project	Project Description	Drawing Name	Scale	Date	Dwg. No.	Rev.
158-164 Royal College Street, London, NW1 6TA.	**Proposed Works**	**Existing Plans and Elevations**	**1:100 + 1:500 @ A0**	15.03.22	**BCS/22/P/02**	