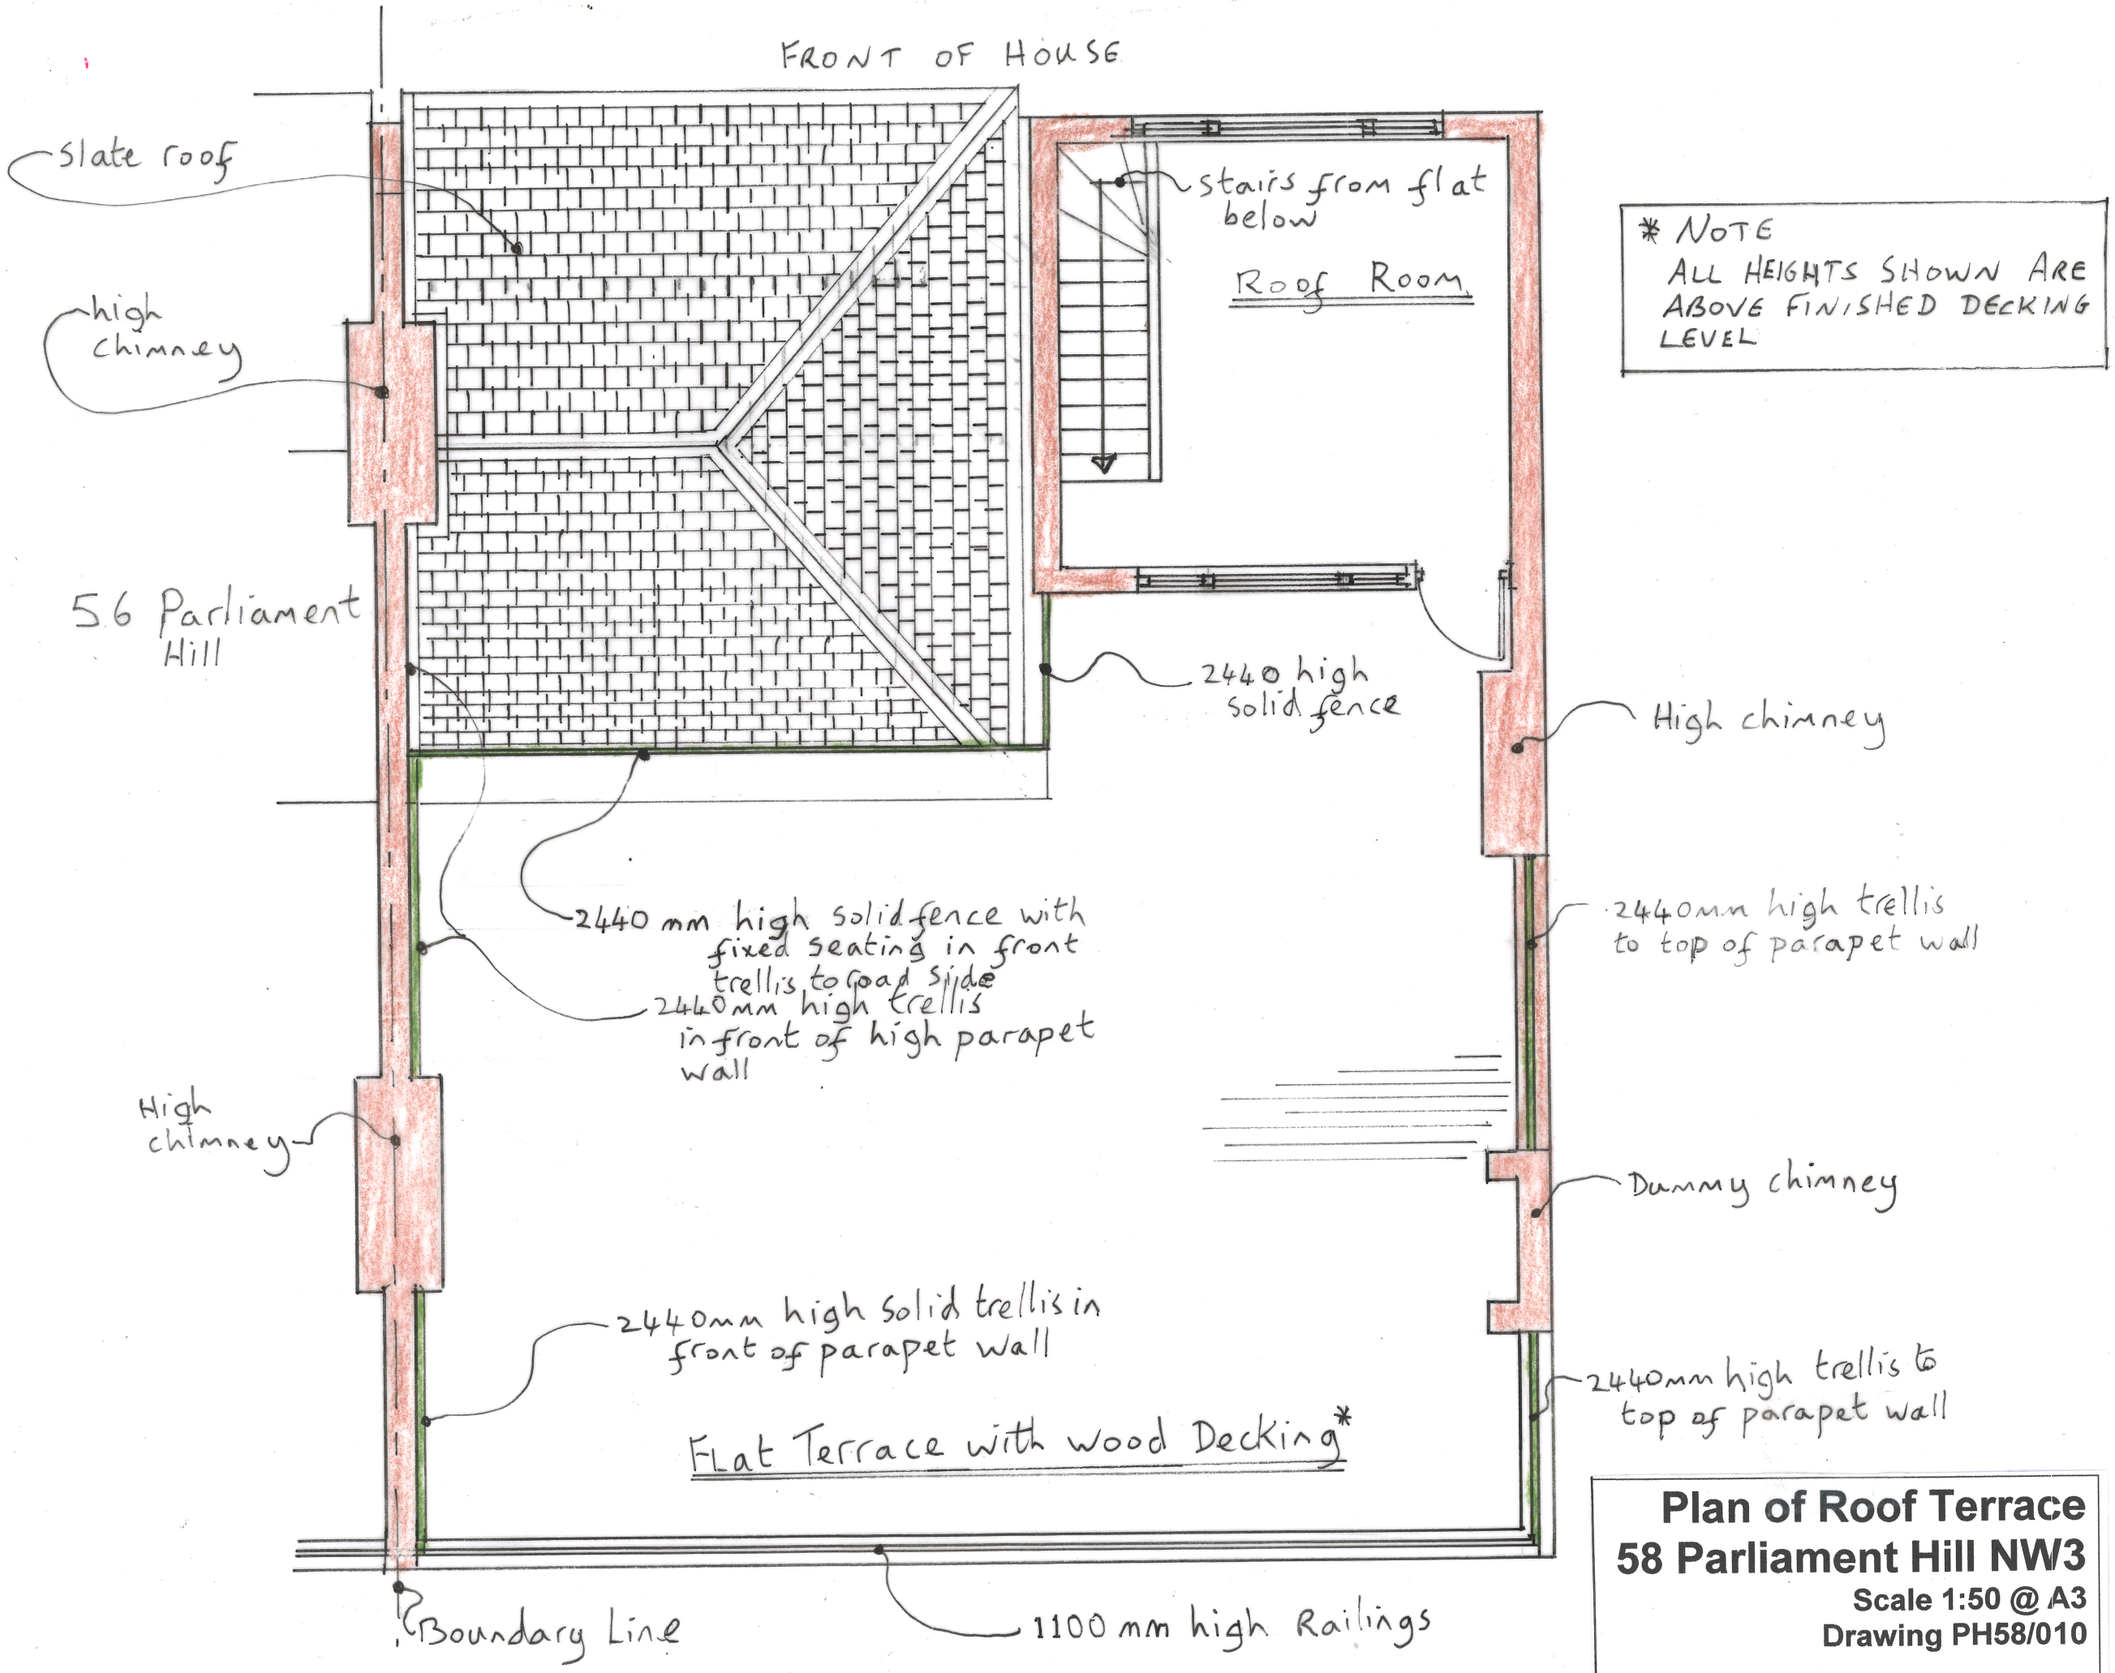

* NOTE
ALL HEIGHTS SHOWN ARE ABOVE FINISHED DECKING LEVEL

Plan of Roof Terrace
58 Parliament Hill NW3
Scale 1:50 @ A3
Drawing PH58/010