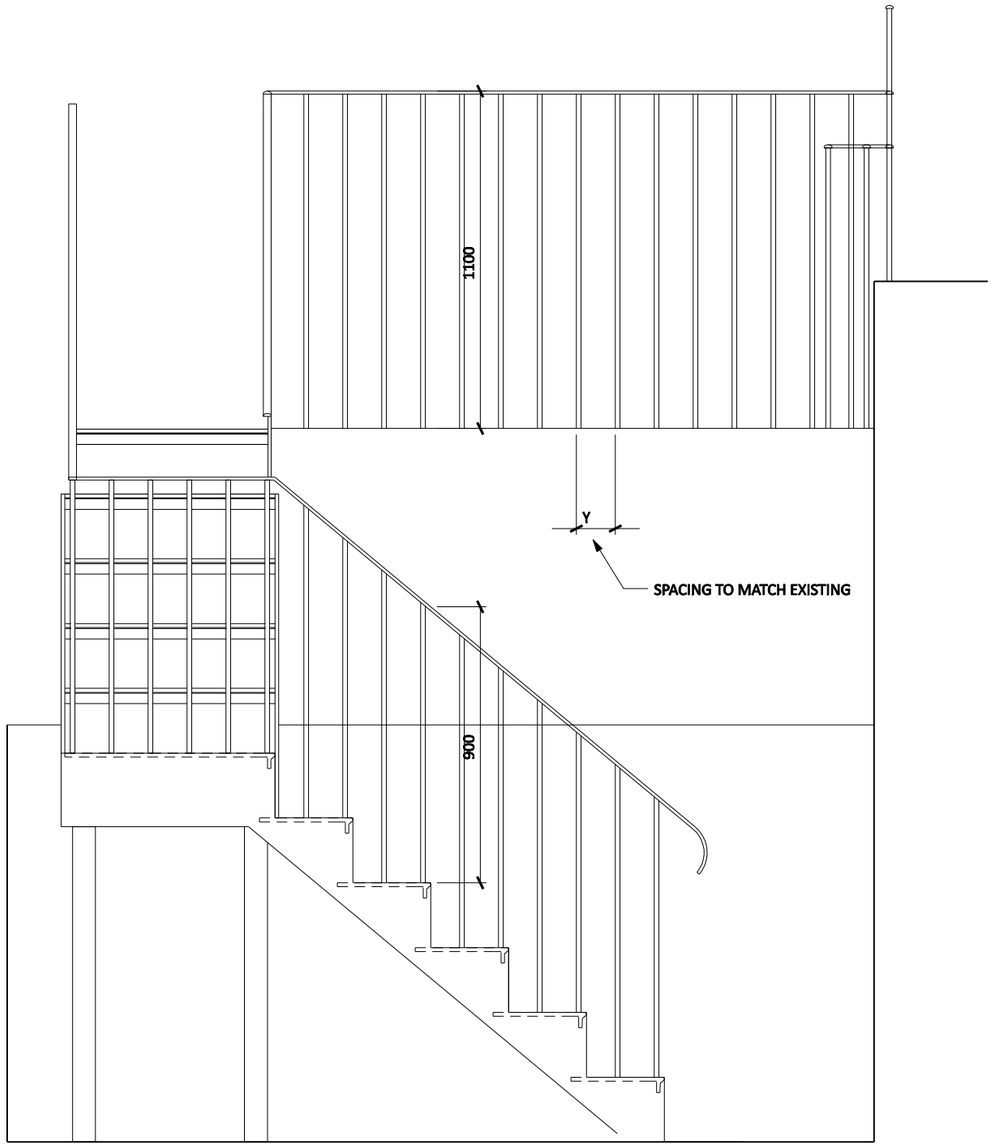

ELEVATION AA (REFER TO DWG. NO.: 676 026)

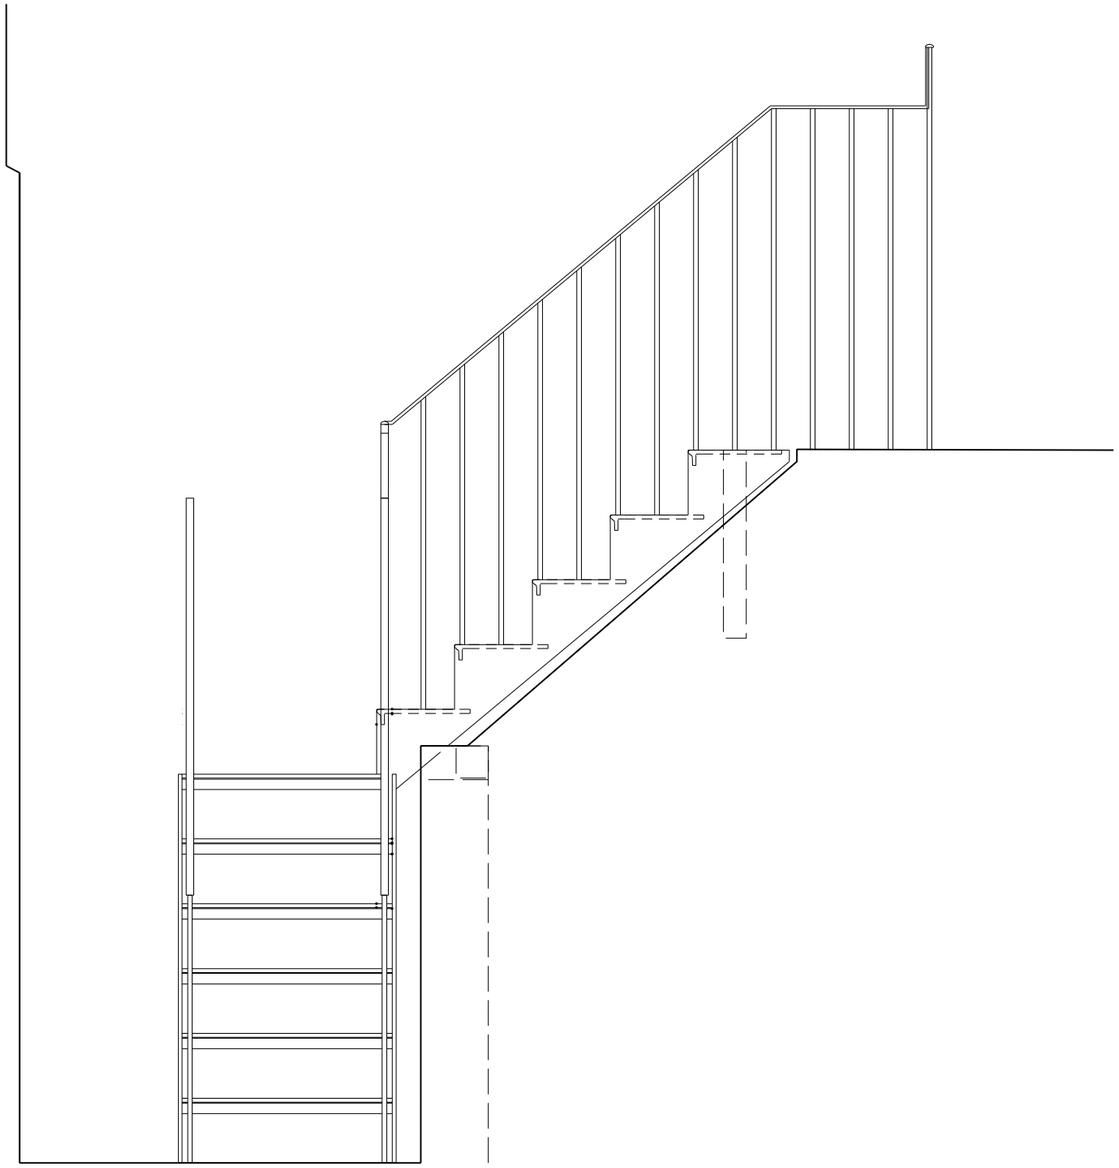

ELEVATION BB

REVISION	NOTES	DATE

JOB:	33 WILLOW ROAD
CLIENT:	JANE JOHNSON
DRAWING:	METAL STAIR & RAILINGS TO FRONT LIGHTWELL 01
DATE:	JUNE 2021
DRAWING NO: 676 025	REVISION:
STATUS:	SCALE: 1:20 @ A3

© STUDIO 303 LTD UNIT 1A HIGHGATE BUSINESS CENTRE 33 GREENWOOD PLACE LONDON NW5 1LB