DO NOT SCALE DIMENSIONS OF THIS DRAWING.
CHECK ALL DIMENSIONS ON SITE BEFORE FABRICATION.
FINAL COORDINATION AND CHECKS ARE RESPONSIBILITY OF THE SITE TEAM
TO SUIT CONDITIONS AND TOLERANCES BEFORE ANY INSTALATION.
REPORT ALL ERRORS OR OMISSIONS TO MIDGARD LIMITED.
THIS DRAWING IS PROTECTED UNDER COPYRIGHT AND SHALL NOT BE
REPRODUCED IN PART OR WHOLE WITHOUT PRIOR EXPRESSED
PERMISSION OF MIDGARD LIMITED.

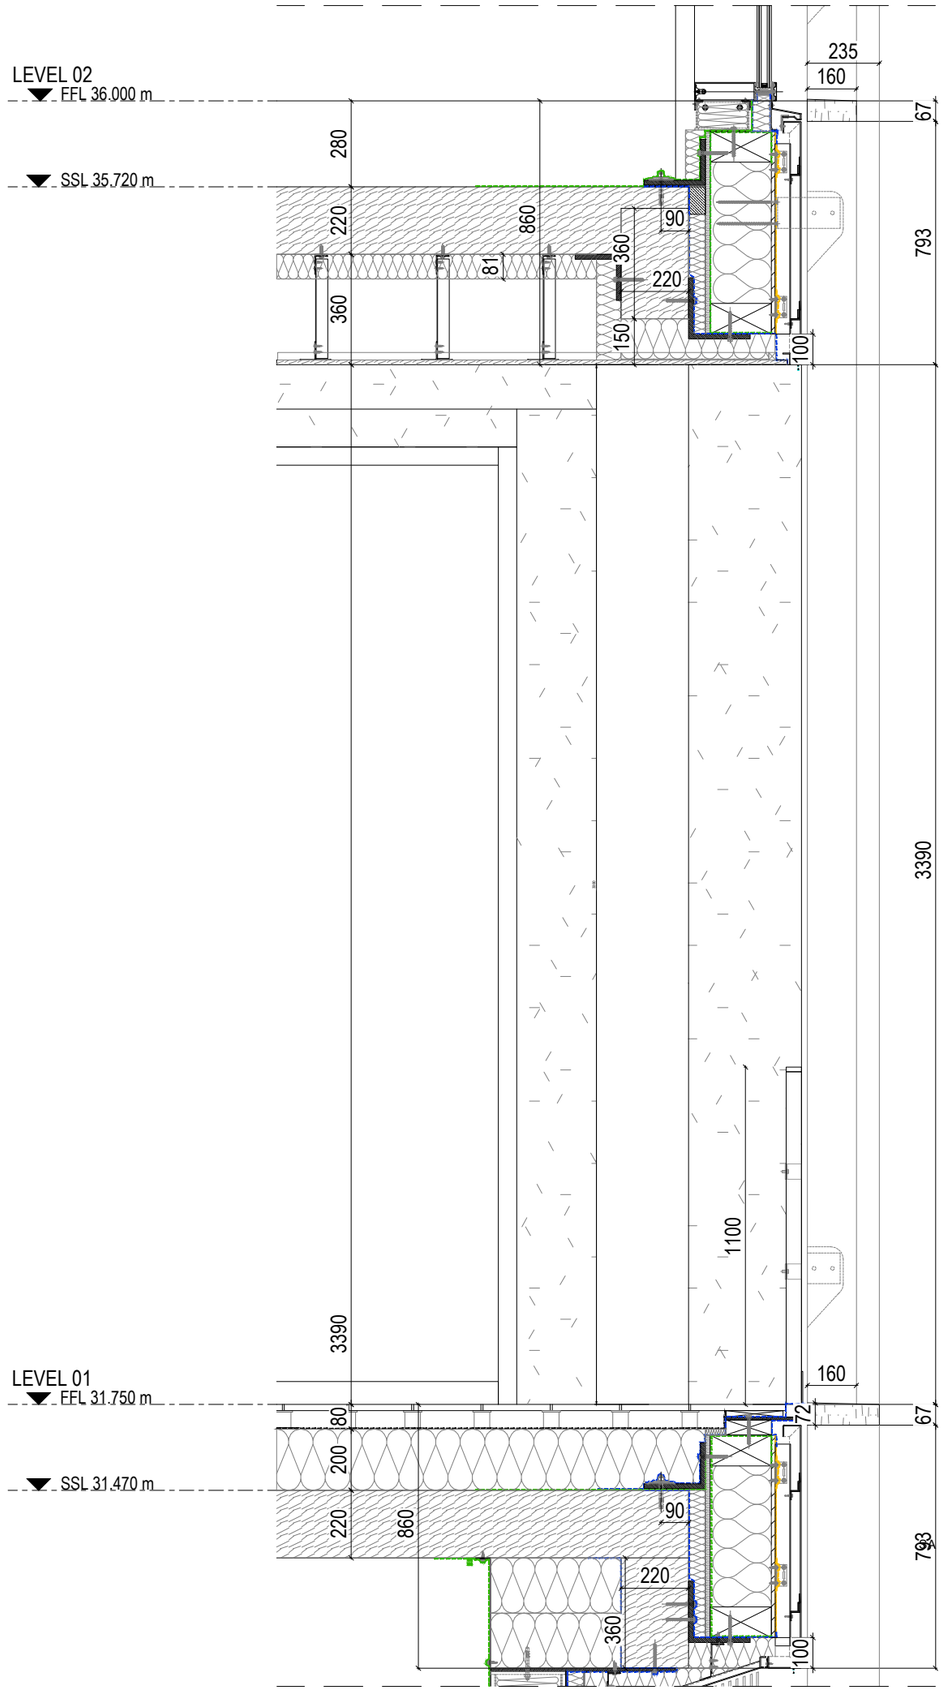

1 TYPICAL_SECTION
SCALE_1-20

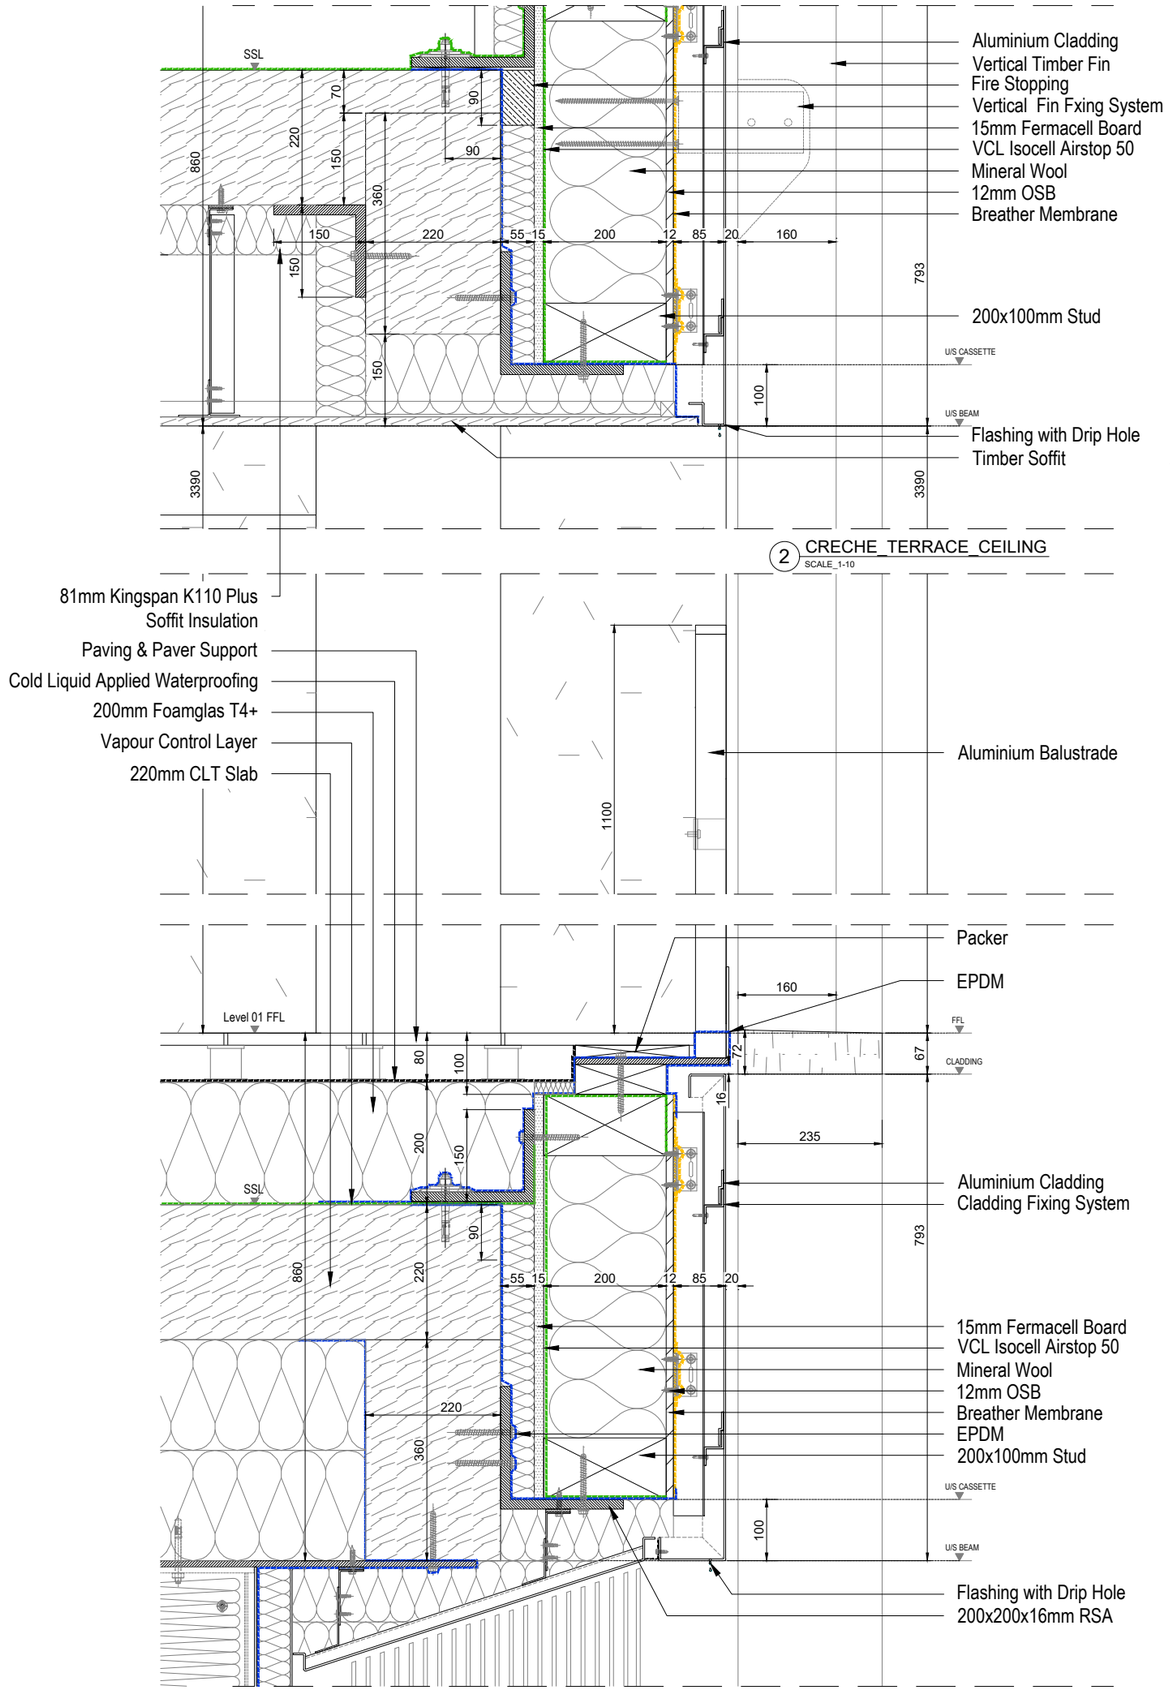

2 CRECHE_TERRACE_CEILING
SCALE_1-10

3 CRECHE_TERRACE_FLOORING
SCALE_1-10

KEY PLAN

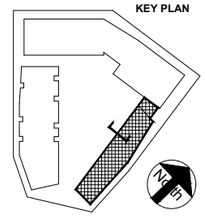

GENERAL NOTES:

- TO BE READ IN CONJUNCTION WITH 20 SERIES GENERAL ARRANGEMENT PLANS & ELEVATION DRAWINGS.
- ALL STIFFENER WORKS TO BE CONNECTED TO CASSETTE PANEL STUDS ONLY

LEGEND:

- Aluminium finish
- Accoya finish
- Exposed Concrete
- Glazing system
- Aluminium frame
- Brickwork

REV	BY	DATE	CHK	DESCRIPTION
C03	LB	23.03.22	AV	GENERAL UPDATE
C02	LB	01.03.22	AV	GENERAL UPDATE
C01	SA	19.01.22	AM	FIRST ISSUE

FOR CONSTRUCTION

CONTRACTOR
MDS

PROJECT
King´s cross Central Zone W

CLIENT
Argent LLP

DRAWING TITLE
Block W3
Creche Terrace Details

DATE CREATED	DATE AMENDED	SCALE
19.01.22	23.03.22	1:20 & 1:10 @A3
DRAWN BY	AMENDED BY	CHECKED
	LB	AV

DRAWING NO & REVISION
KXC-TRI-W3-001-A-MDS060-21-551 - C03

JRL MDS Midgard Design Services