DO NOT SCALE DIMENSIONS OF THIS DRAWING.
CHECK ALL DIMENSIONS ON SITE BEFORE FABRICATION.
FINAL COORDINATION AND CHECKS ARE RESPONSIBILITY OF THE SITE TEAM
TO SUIT CONDITIONS AND TOLERANCES BEFORE ANY INSTALATION.
REPORT ALL ERRORS OR OMISSIONS TO MIDGARD LIMITED.
THIS DRAWING IS PROTECTED UNDER COPYRIGHT AND SHALL NOT BE
REPRODUCED IN PART OR WHOLE WITHOUT PRIOR EXPRESSED
PERMISSION OF MIDGARD LIMITED.

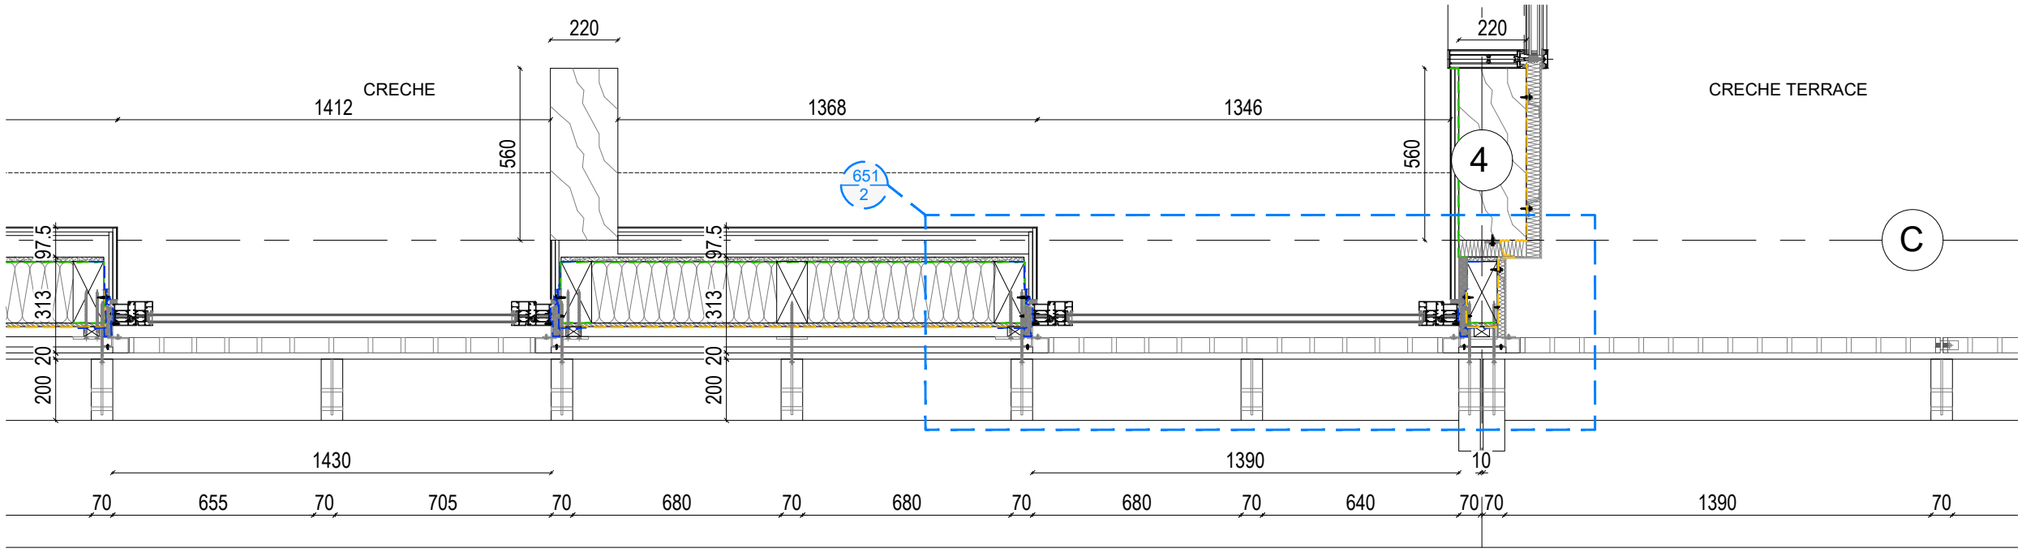

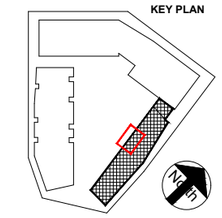

GENERAL NOTES:

- TO BE READ IN CONJUNCTION WITH 20 SERIES GENERAL ARRANGEMENT PLANS & ELEVATION DRAWINGS.
- ALL STIFFENER WORKS TO BE CONNECTED TO CASSETTE PANEL STUDS ONLY

LEGEND:

- Aluminium finish
- Accoya finish
- Exposed Concrete
- Glazing system
- Aluminium frame
- Brickwork

1 PUNCH WINDOWS DETAILS
SCALE_1-20

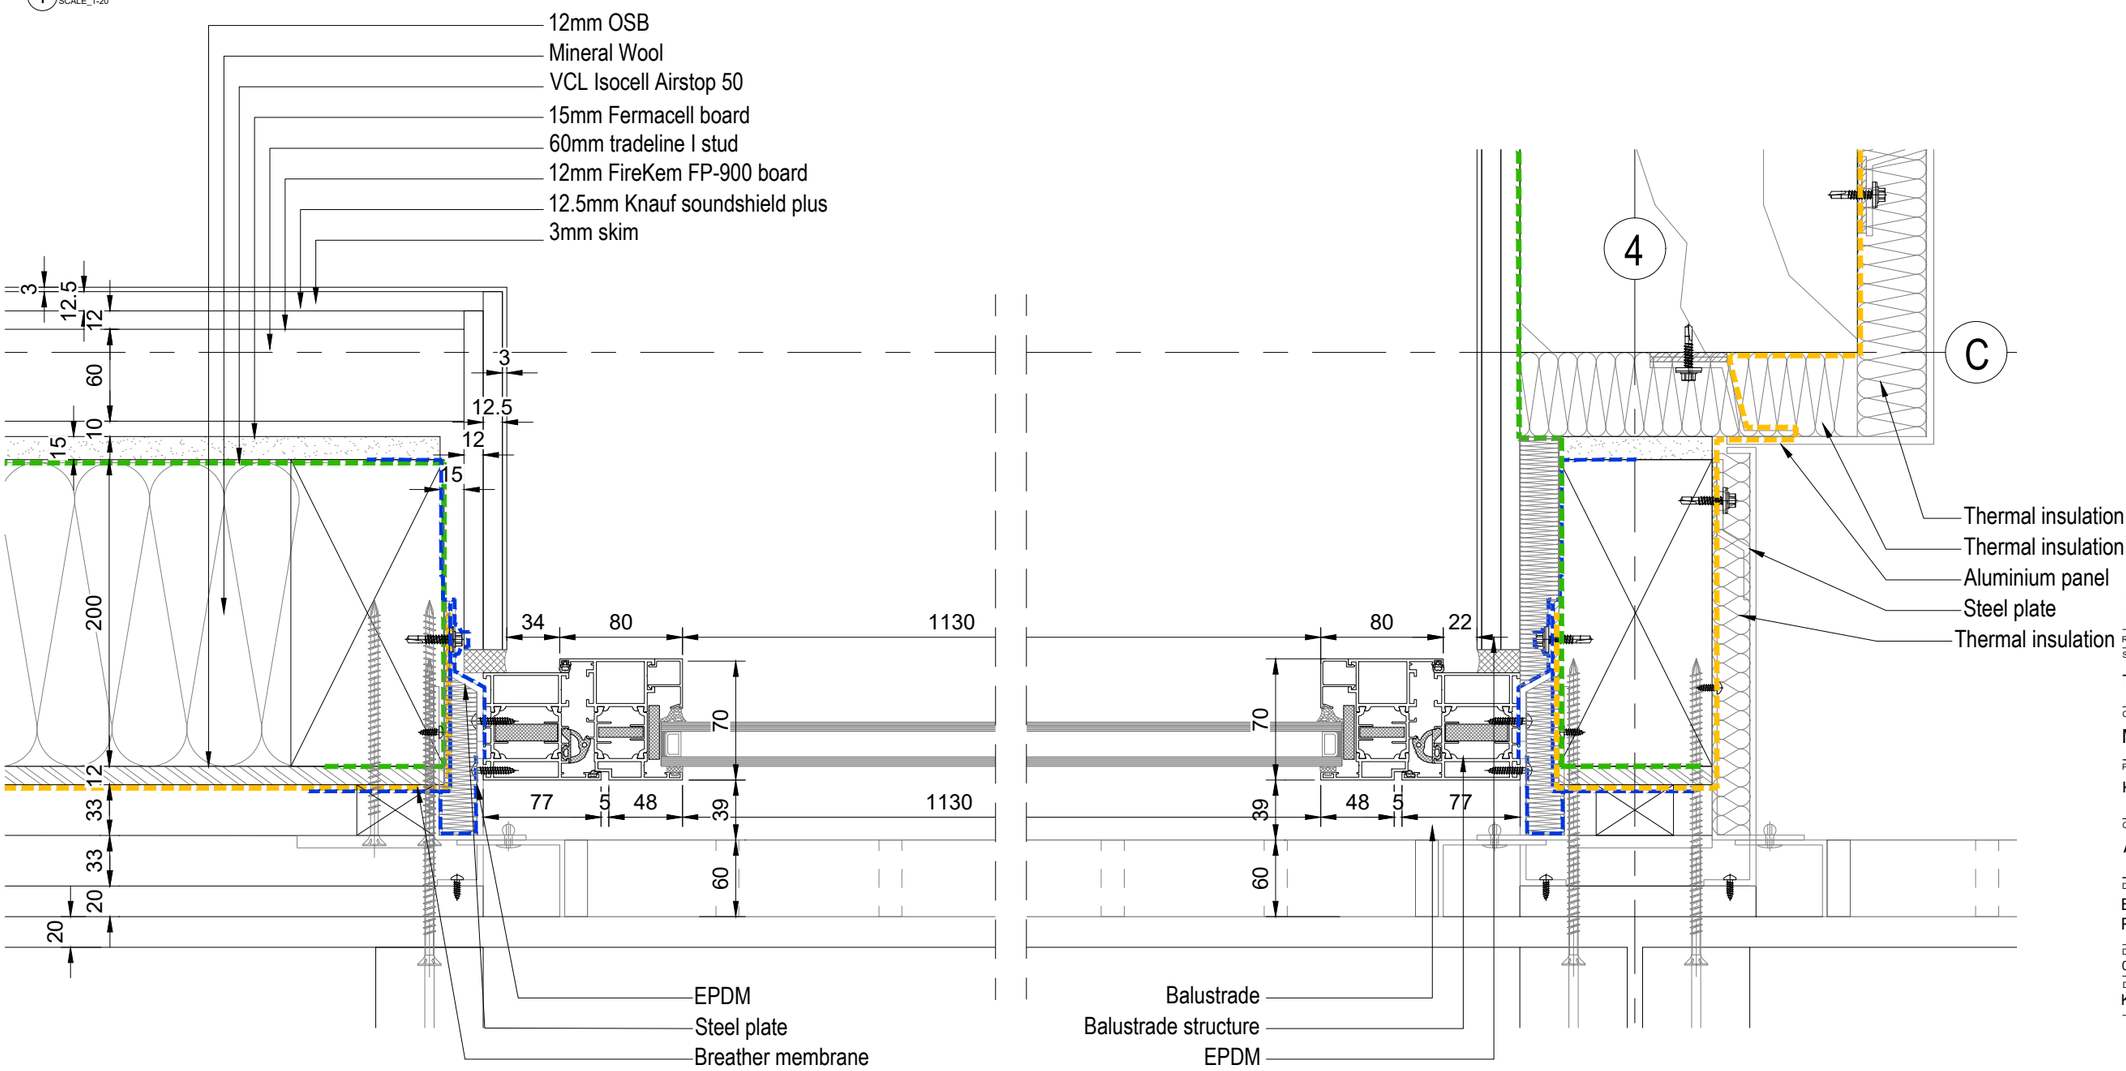

2 PUNCHED WINDOW JAMB DETAIL
SCALE_1-4

REV	BY	DATE	CHK	DESCRIPTION
03	FP	01.05.20	LP	Details revised based on CMT comments
02	FP	07.04.20	LP	Window system amended
01	FP	09.03.20	AV	First Issue

STATUS
TENDER

CONTRACTOR
MDS

PROJECT
King´s cross Central Zone W

CLIENT
Argent LLP

DRAWING TITLE
Block W3
Punched Window

DATE CREATED
02.03.2020

SCALE
1:20 & 1:4 @A3

DRAWING NO & REVISION
KXC-TRI-W3-001-A-MDS060-21-651-03

JRL MDS
Midgard Design Services