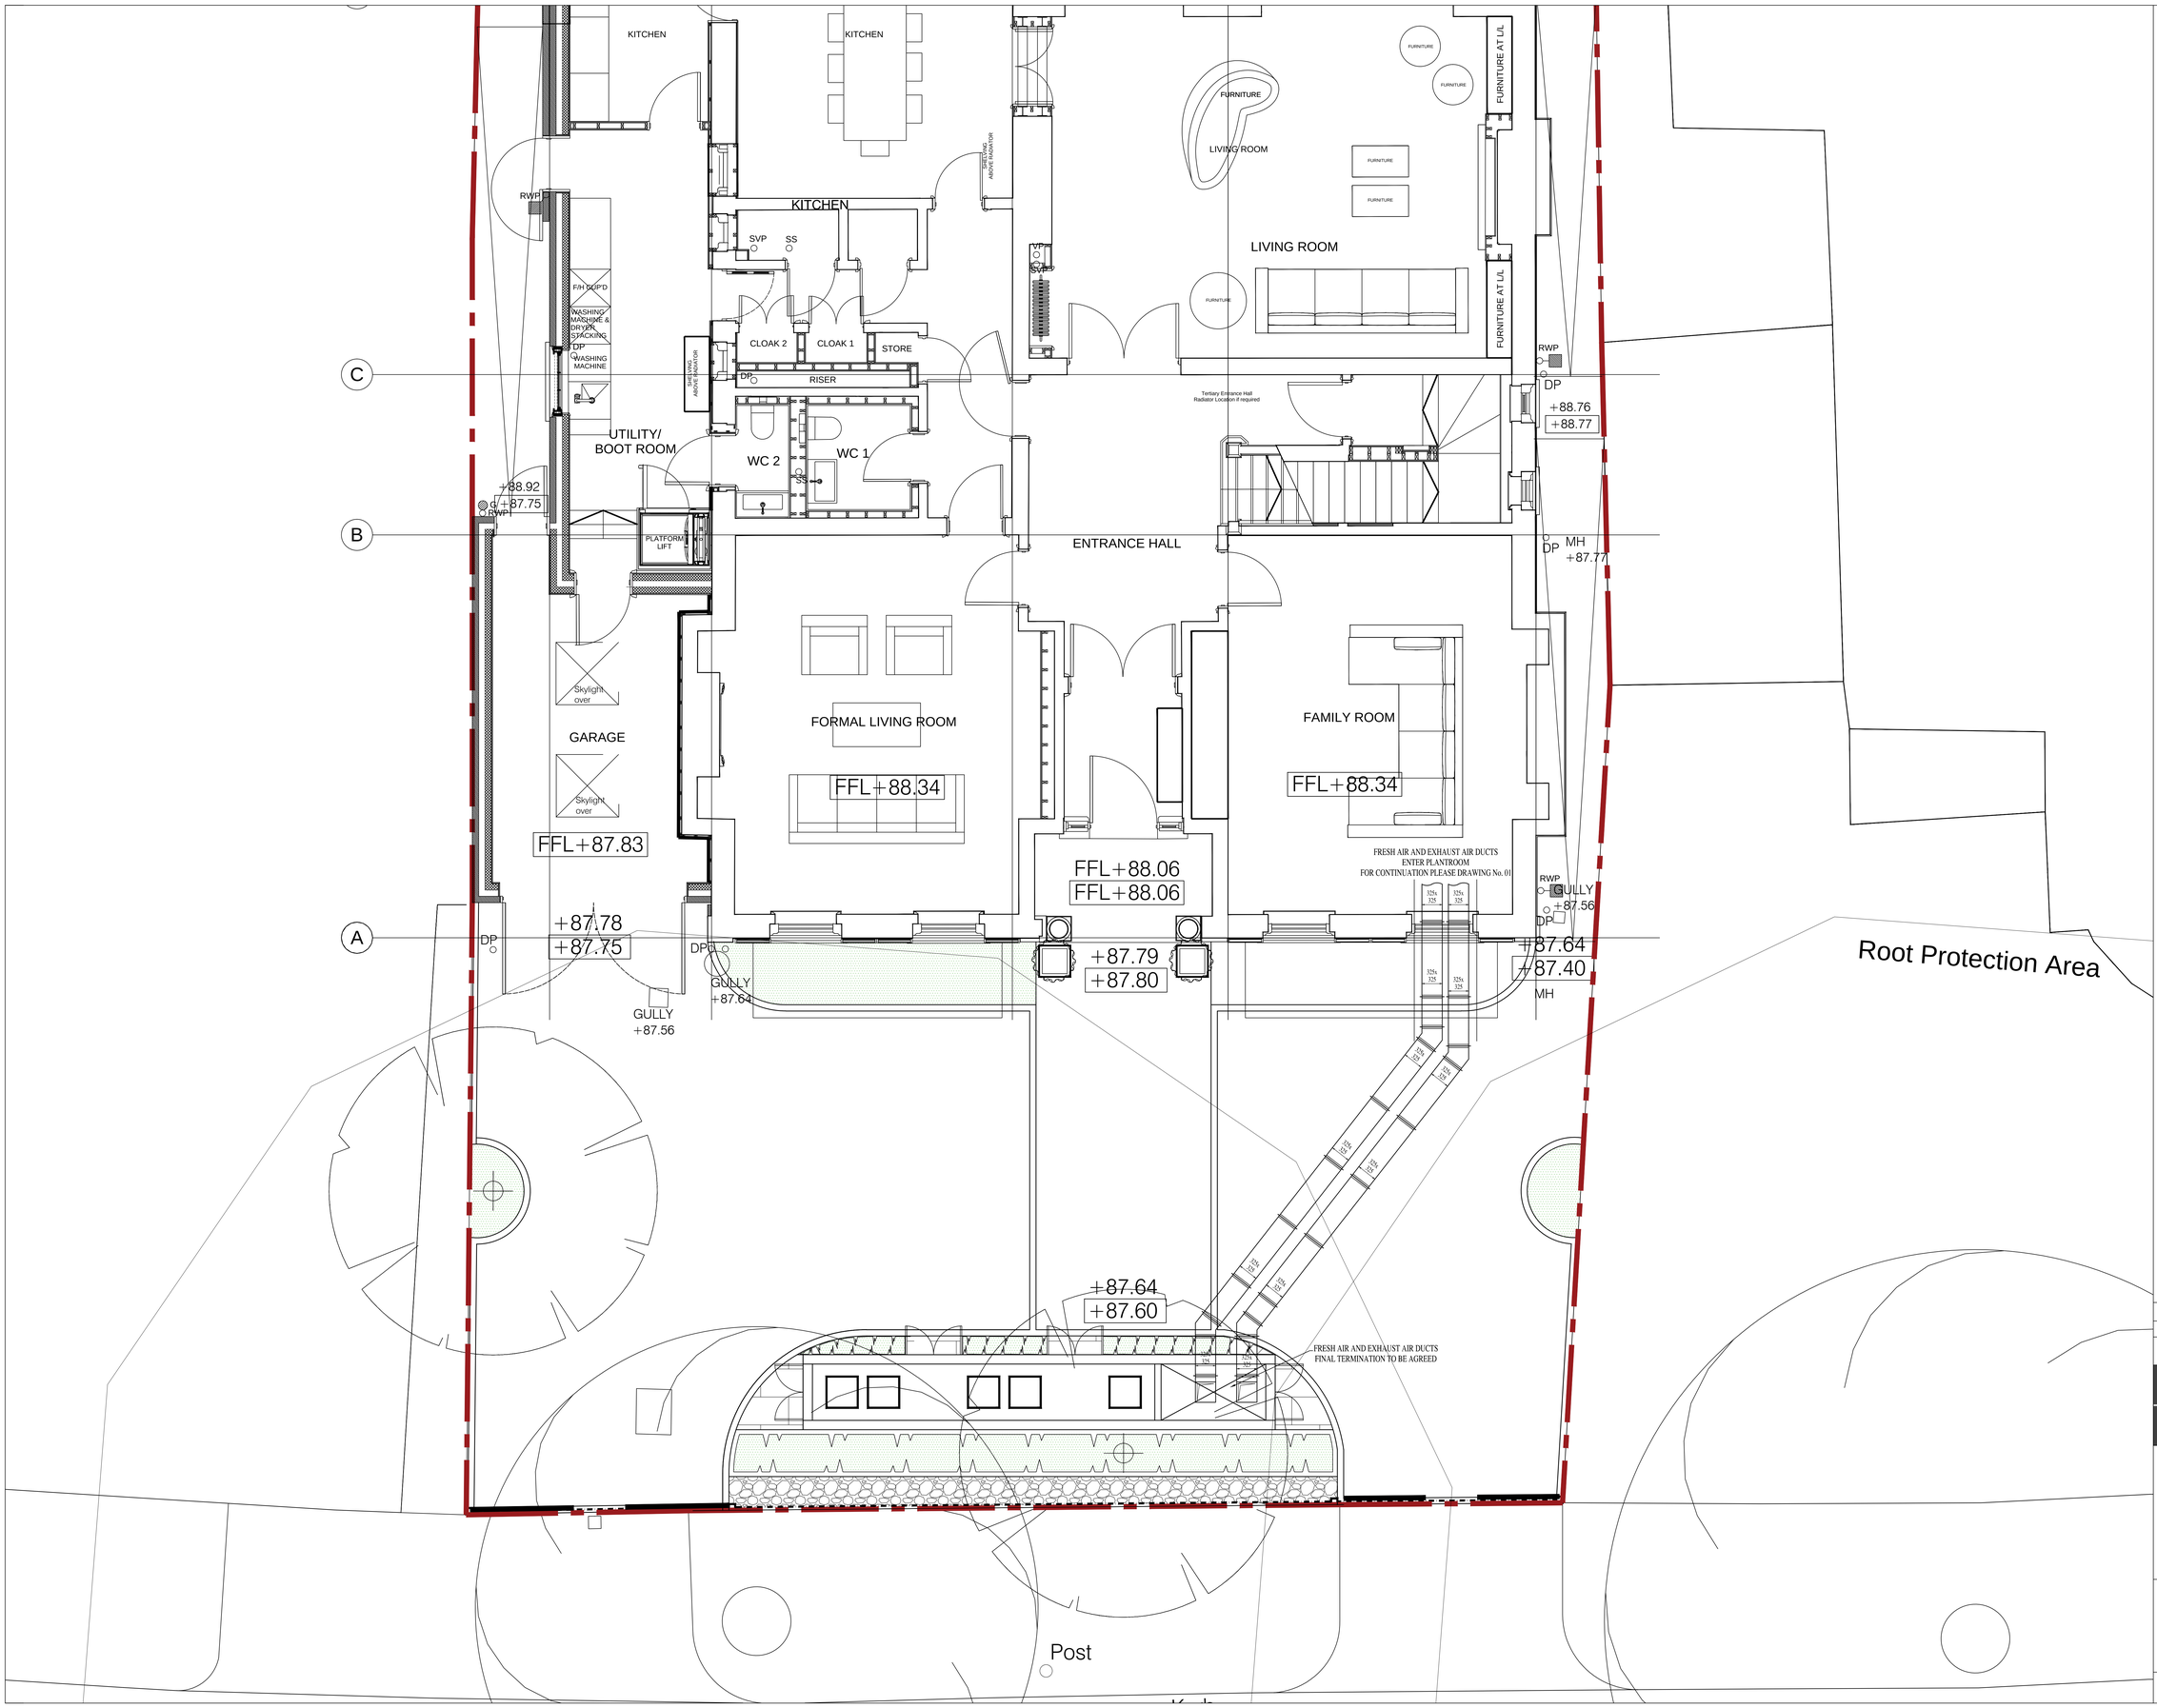

THIS DRAWING IS COPYRIGHT.
DO NOT SCALE, SITE DIMENSIONS TO BE TAKEN.

FOR APPROVAL

REV	DATE	MODIFICATION
---	----------	----------

GUNCAST SWIMMING POOLS LTD

Sales & Design, Hampers Common Ind Est.,
Petworth, West Sussex GU28 9NR.
Tel: +44 (0) 1798 343725
www.guncast.com

PROJECT

HEATH DRIVE

TITLE

PROPOSED SWIMMING POOL VENTILATION LAYOUT

Date	Drawn	Scale	Drg. Nº
05.11.2020	AJG	1: 16 @ A0	7863 02