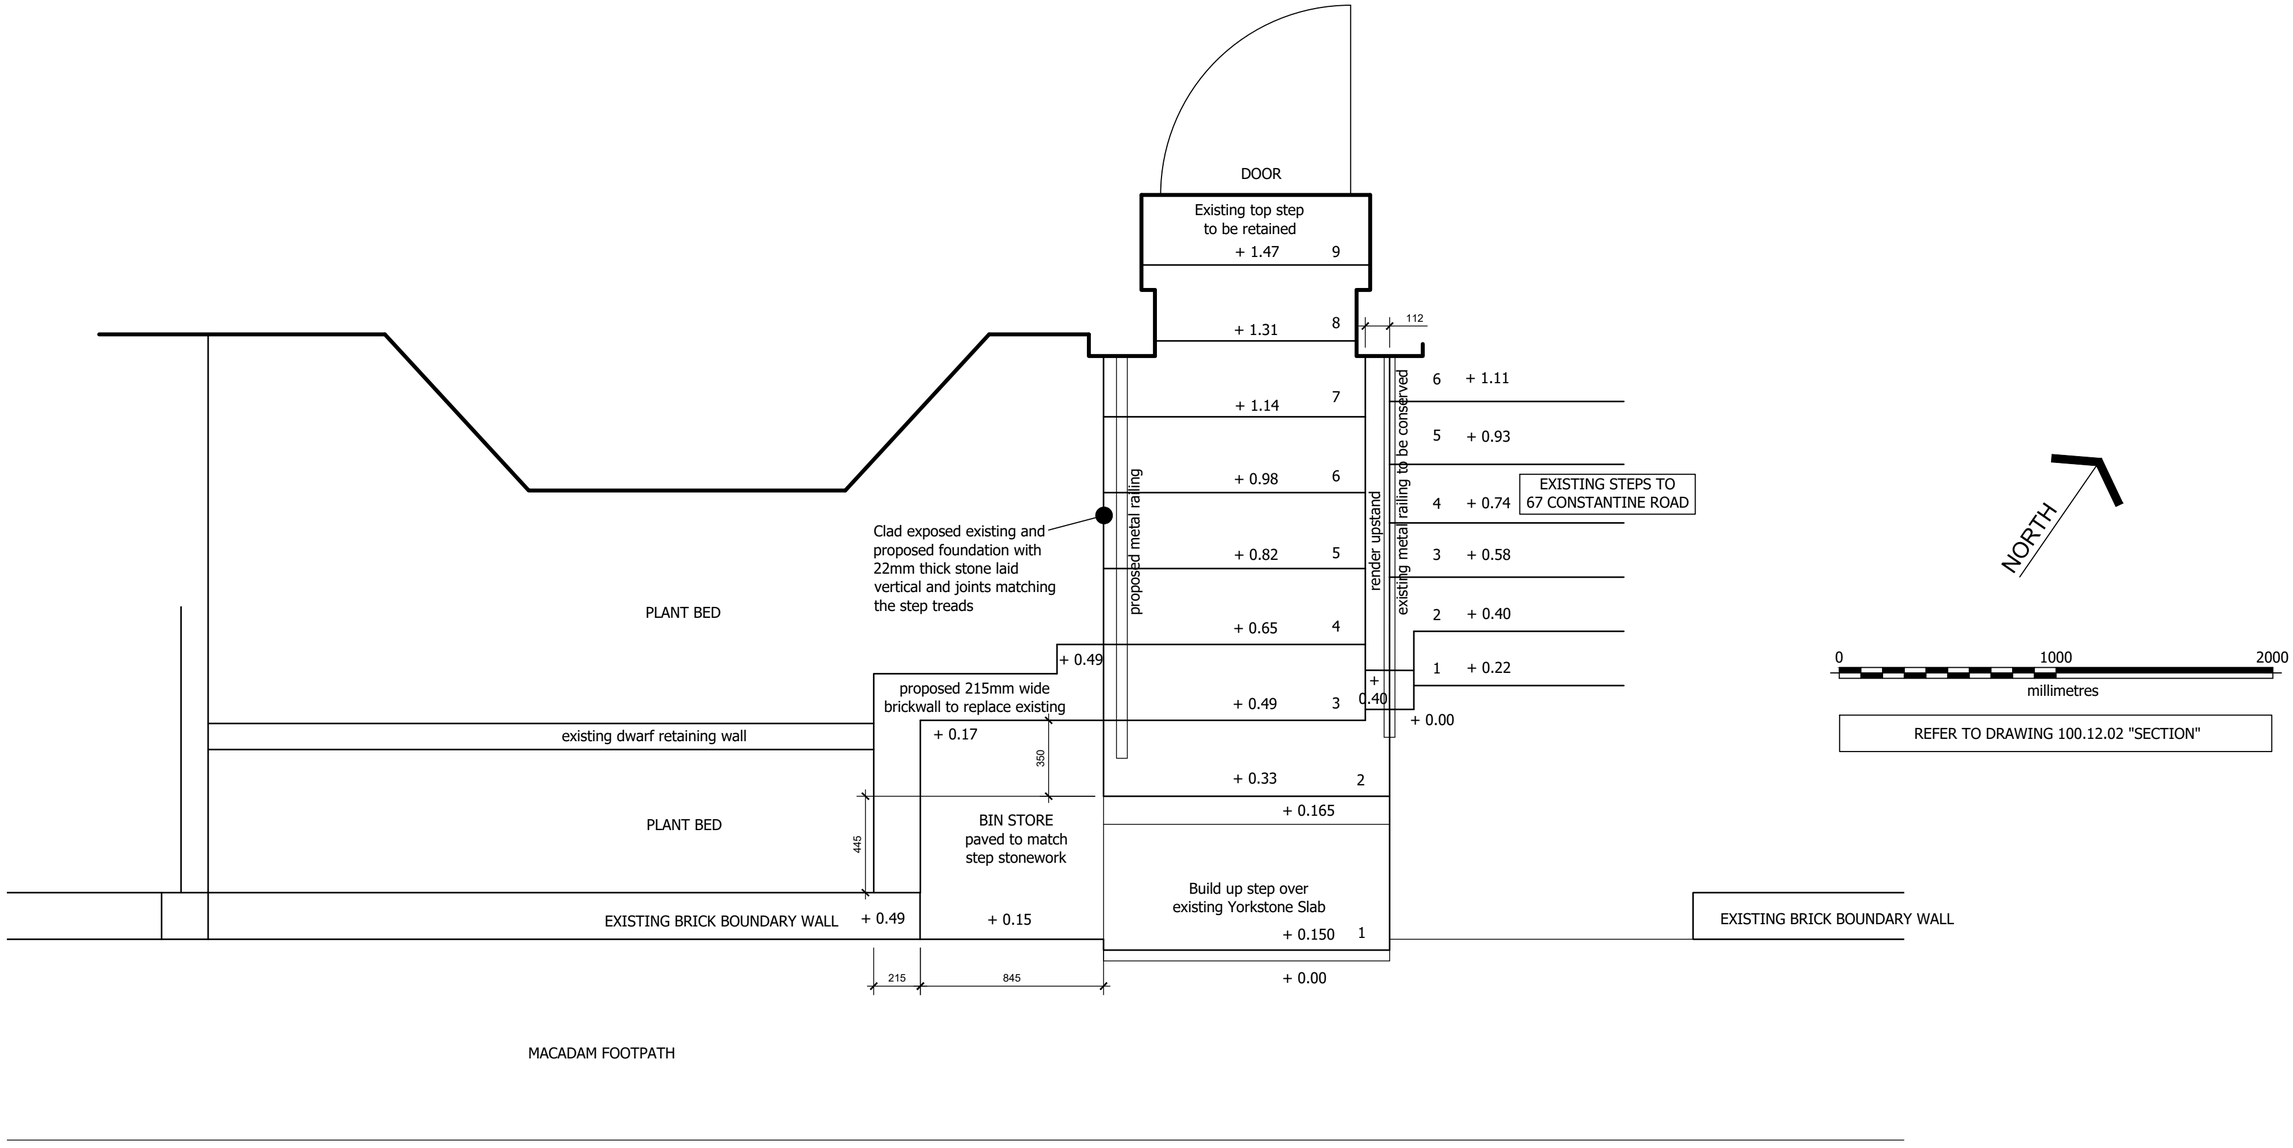

65 CONSTANTINE ROAD, NW3 2LP

FRONT GARDEN PROPOSED LAYOUT

Scale	Date
1:20 @ A2	MARCH 2022
Drawing	Revision
100.10.04	

TALA TERRY ANDERSON LANDSCAPE ARCHITECTS
54 Kenilworth Avenue . Wimbledon . London SW19 7LW Tel: 020-8947 6859
info@terryanderson.co.uk