Sedum Roof

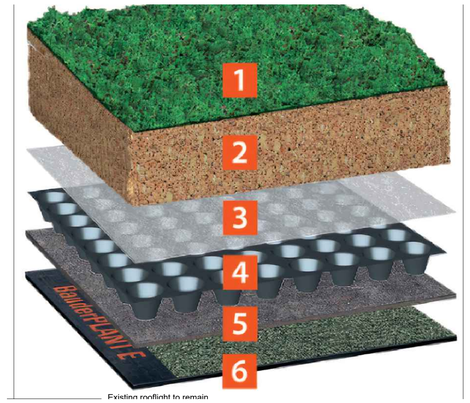

1. SB sedum blanket - Mature vegetation blanket, sown with a broad variety of sedums.

2. Extensive substrate - Lightweight growing medium for green roof planting schemes manufactured to FLL guidelines

3. Filter Fleece - Polypropylene fleece to prevent substrate fines from entering the drainage element

4. DSE 20 water retention and drainage layer - Multi-functional water storage and drainage layer, usually infilled with Mineral Drain for loading support and stability

5. FSM 600 protection layer - Projection layer to prevent mechanical damage to the waterproofing system

6. Bauder waterproofing - Single ply or bitumen systems

1 Sedum Roof Detail

Scale: NTS

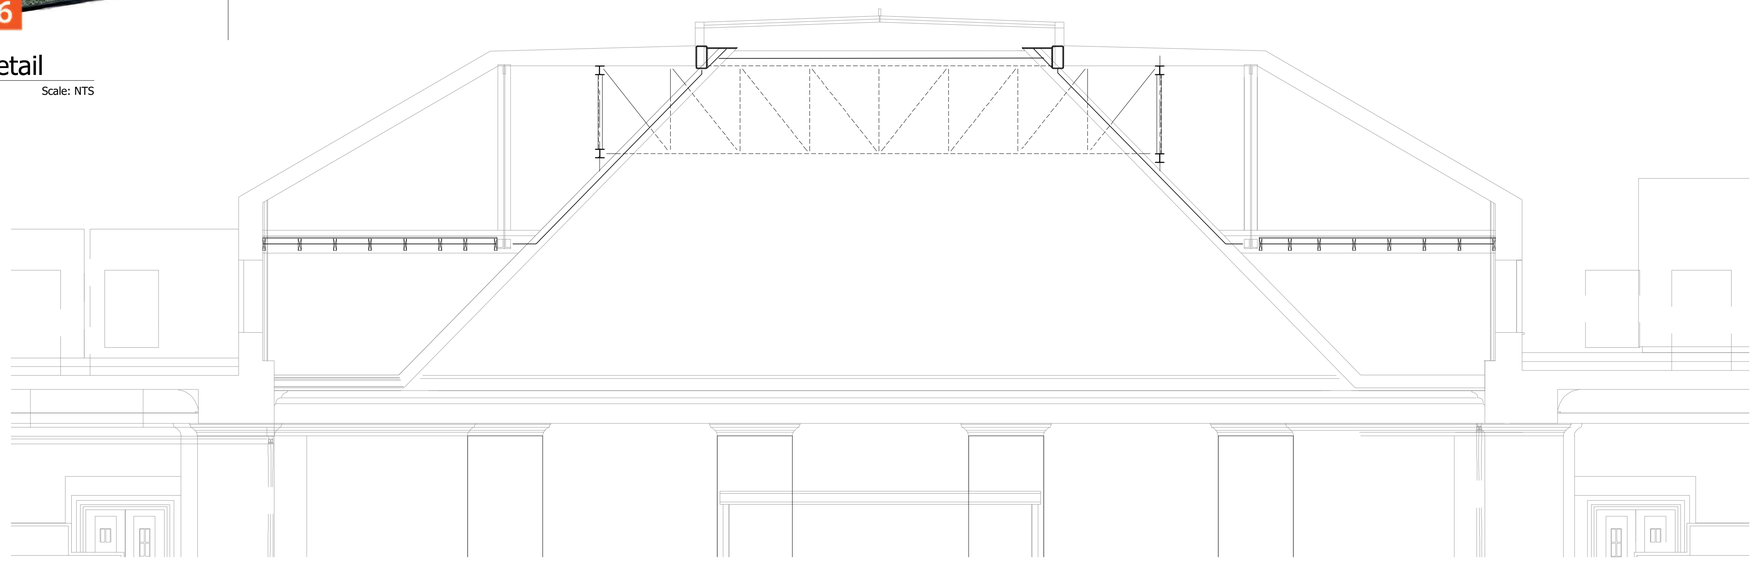

2 Existing Roof Section

Scale: 1:50

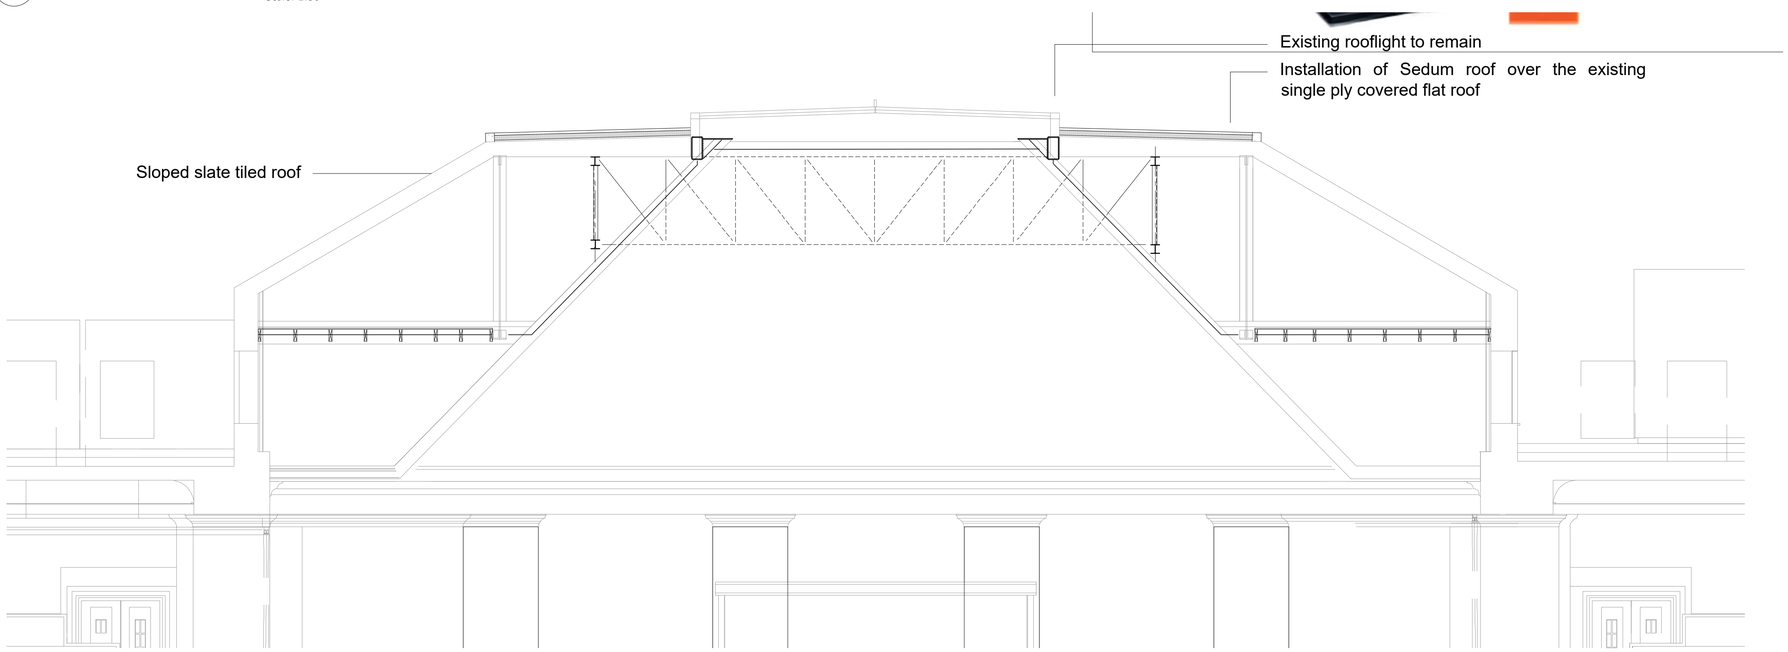

3 Proposed Roof Section

Scale: 1:50

COPYWRIGHT OF EDDISONS COMMERCIAL LTD ALL RIGHTS RESERVED. DRAWING NOT TO BE REPRODUCED WITHOUT EXPRESS PERMISSION.
DO NOT SCALE FROM DRAWING EXCEPT FOR THE PURPOSE OF PLANNING AND ALL DIMENSIONS TO BE CHECKED ON SITE

KEY:

Rev:	Date:	Description:	App:

Eddisons
Building & Project Consultancy
Toronto Square, Toronto Street,
Leeds LS1 2HJ
Tel: 0113 243 0101
Email: buildingconsultancy@eddisons.com

PROJECT TITLE:
Friends House
Euston Road
London
NW1 2BJ

CLIENT:
Eddisons

DRAWING TITLE:
Proposed & Existing Roof Section

DRAWN: ML | CHECKED: | APPROVED:

DATE: 15/03/2022 | SCALE: 1:50

DRAWING STATUS:

DRAWING No: 713.04 | REVISION: