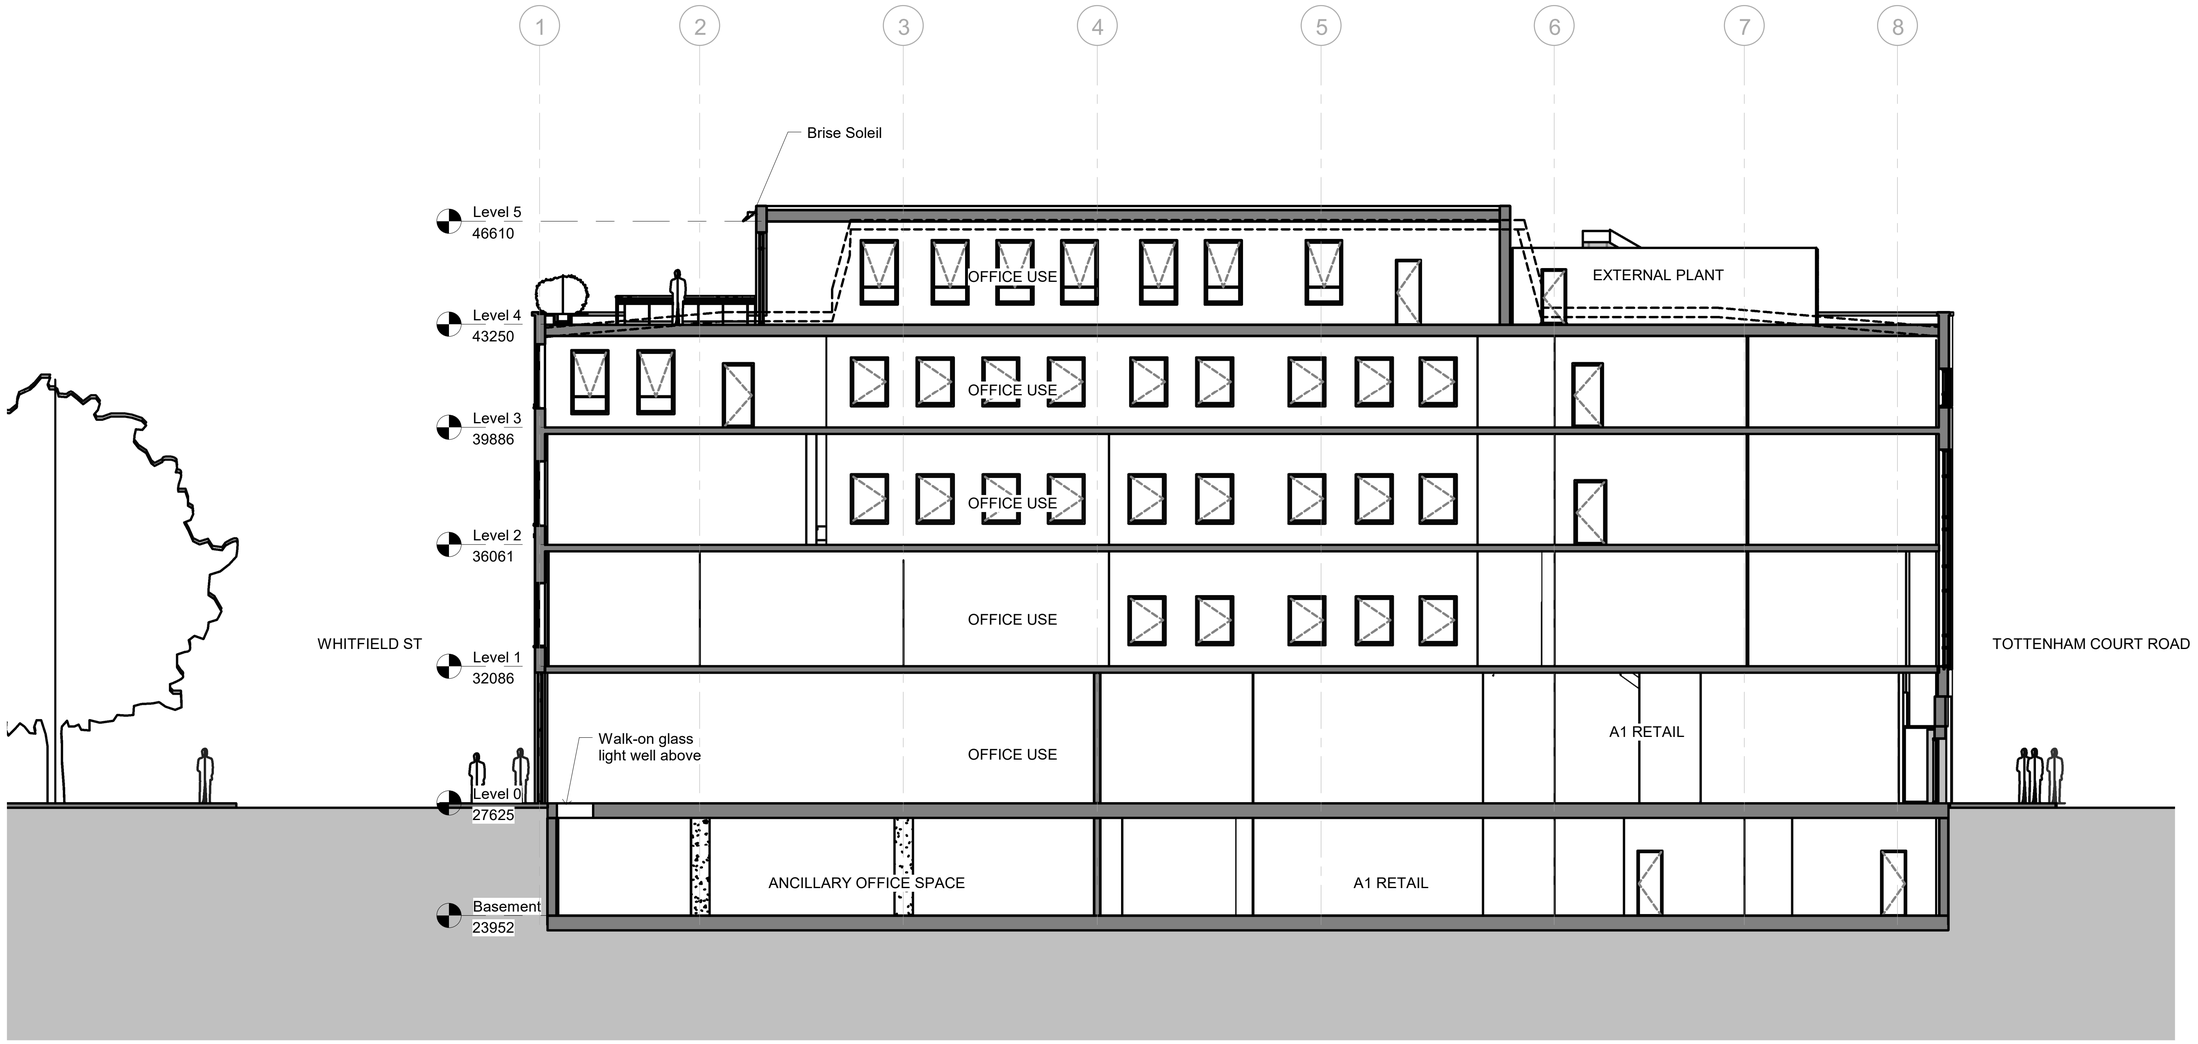

0 1 2 3 5 8m

Scale1:100

This drawing is copyright. This drawing must not be scaled . Figured dimensions, levels etc. are only to be used . Any innaccuracies, etc must be notified to the architect. Detail drawings and larger scale drawings take precedence over smaller scaled drawings.

Revision	Date	Description
1	06/06/22	First Issue
2	14/06/22	Project title and red line revised

Model name and location
CFP - Sheets Planning.dwg

PLANNING

Project:

16-24 Whitfield Street London. W1T 2RA. Extension and Alteration - Planning Application.

Title:

Proposed Section A-A

Number: L761-P(0)301 Revision: 2

Scale (@ A1): 1 : 100

Date 03/05/22

Drawn MD

Checked

studio Cf

Trafalgar House
Unit B - C, Juniper Drive
London, SW18 1GY

020 7938 2464
projects@studiocf.co.uk
www.studiocf.co.uk