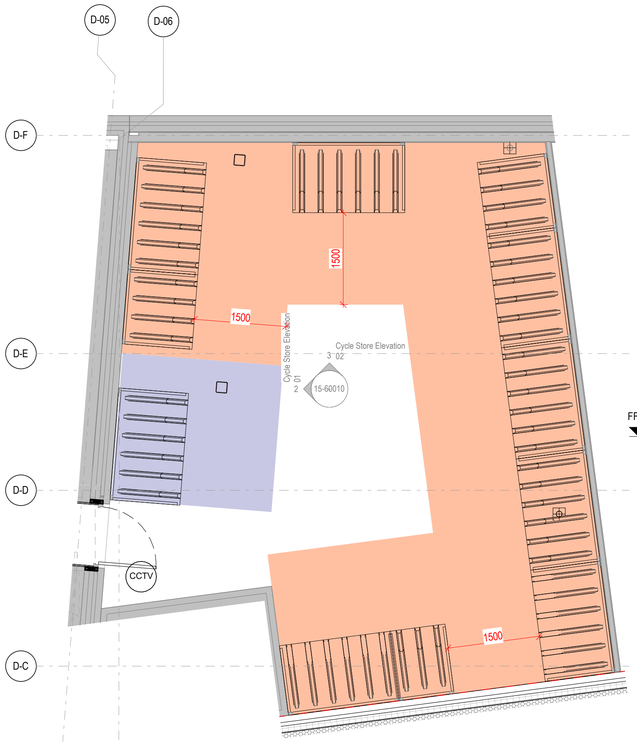

01 Cycle Store Plan
1 : 50

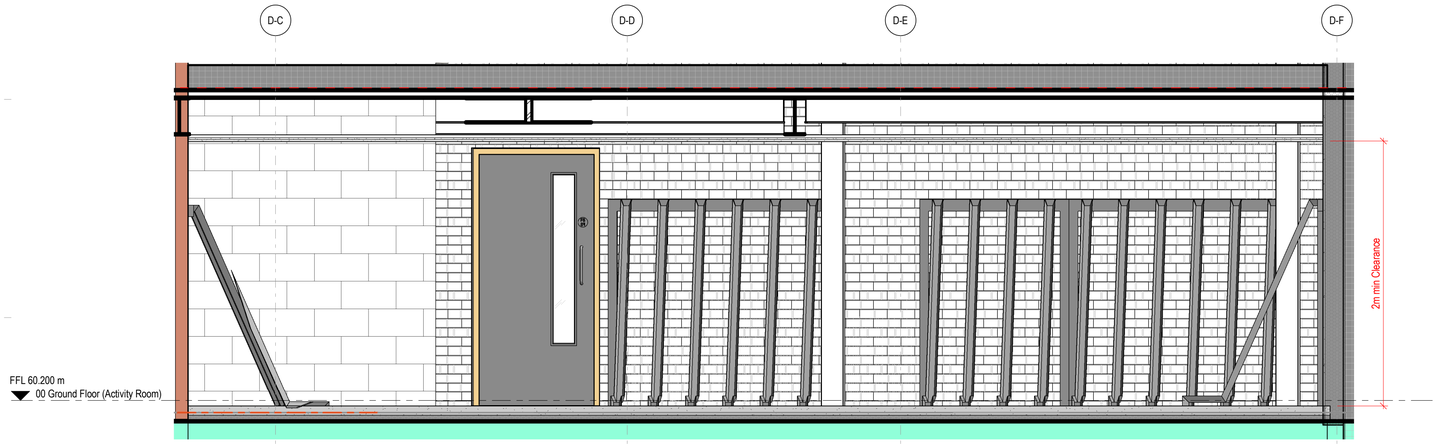

02 Cycle Store Elevation 01
1 : 25

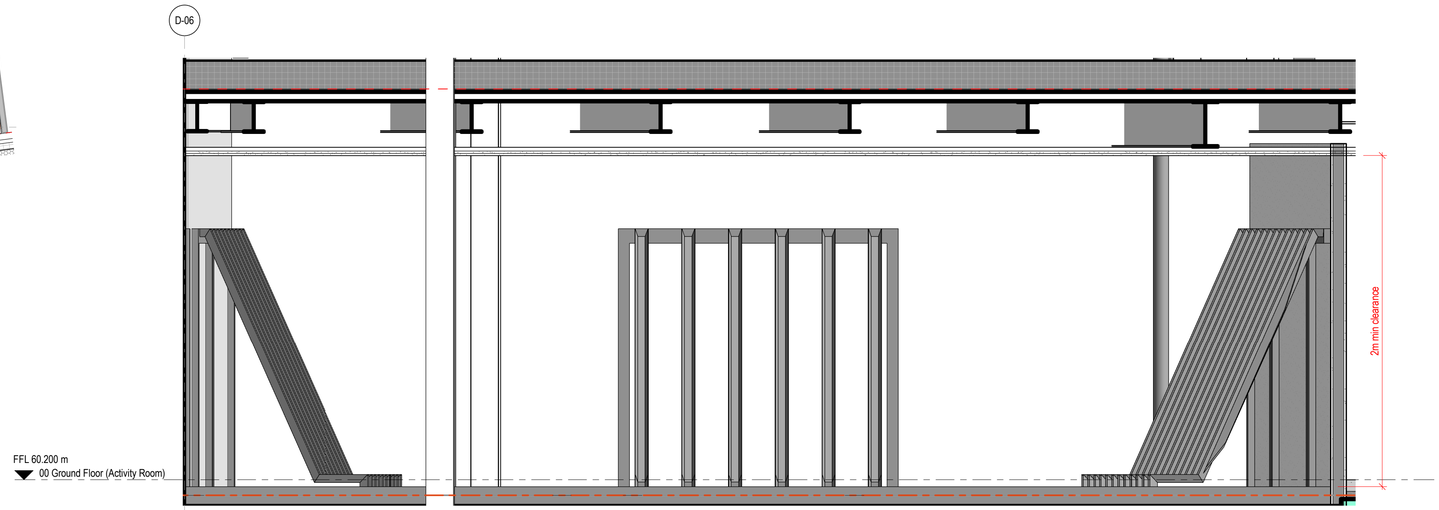

03 Cycle Store Elevation 02
1 : 20

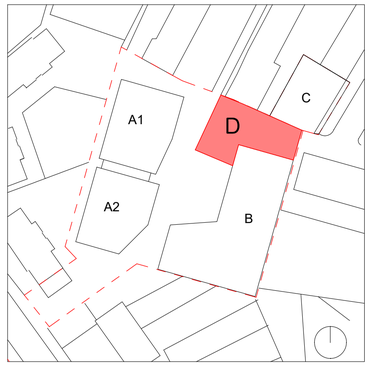

Key Plan

LONDON PLAN CYCLING REQUIREMENT

Unit Type	SpacesPerUnit	No.	Total
Studio/1B	1	20	20
2b+	2	19	38
Total:			58

PROPOSED CYCLING PROVISION

8no. Turvec Semi Vertical Cycle Stands (6 Cycle Capacity) OR SIMILAR
2no. Turvec Semi Vertical Cycle Stands (4 Cycle Capacity) OR SIMILAR
1no. Turvec Semi Vertical Cycle Stands (3 Cycle Capacity) OR SIMILAR
Total Provision: **58 Cycles**

Key

Block A - 50 Cycles

Block D - 8 Cycles

Revision	Date	Revised by	
C02	06/01/21	CR	Plasterboard added to acheive fire rating
C01	22/11/21	CR	Construction Issue full set for completeness
P1	29/07/21	CR	Room Layouts Issue

Revision History

hunters

Space One Beadon Road
London W6 0EA

T 020 8237 8200
mail@hunters.co.uk

www.hunters.co.uk

FARRANS
Camden
Doran CONSULTING
Camlins
semple mckillop
Harvey

HNCC
25 Bertram Street,
Highgate,
London,
N19 5DQ

BLOCK D - ROOM LAYOUT - CYCLE STORE

Status:

hunters project number:	client project number:	scale:	drawn by	checked by
M9920	HNCC	As @ A1 indicated	Author	Checker

drawing title:
HNCC HUN- 06- GF- DR- A- 15-60010

revision	date	revised by
C02	06/01/21	CR

Plasterboard added to acheive fire rating

0 0.5m 1m 2m
Scale: 1:25

All drawings are to be printed in colour.

model ref: C:\Revit Local\HNCC-HUN-ZD-ZZ-M3-A-XX-0001_c.rooneyALW3X.rvt

Use figured dimensions only. All levels and dimensions to be checked on site. This drawing is to be read in conjunction with all other relevant drawings and specifications.Hunters is a trading name of Hunter & Partners Limited. © Hunter & Partners Limited. All rights reserved.