NOTES

Copyright: All rights reserved.
This drawing must not be reproduced without permission.
This drawing must not be scaled. Dimensions are in millimetres unless specified.

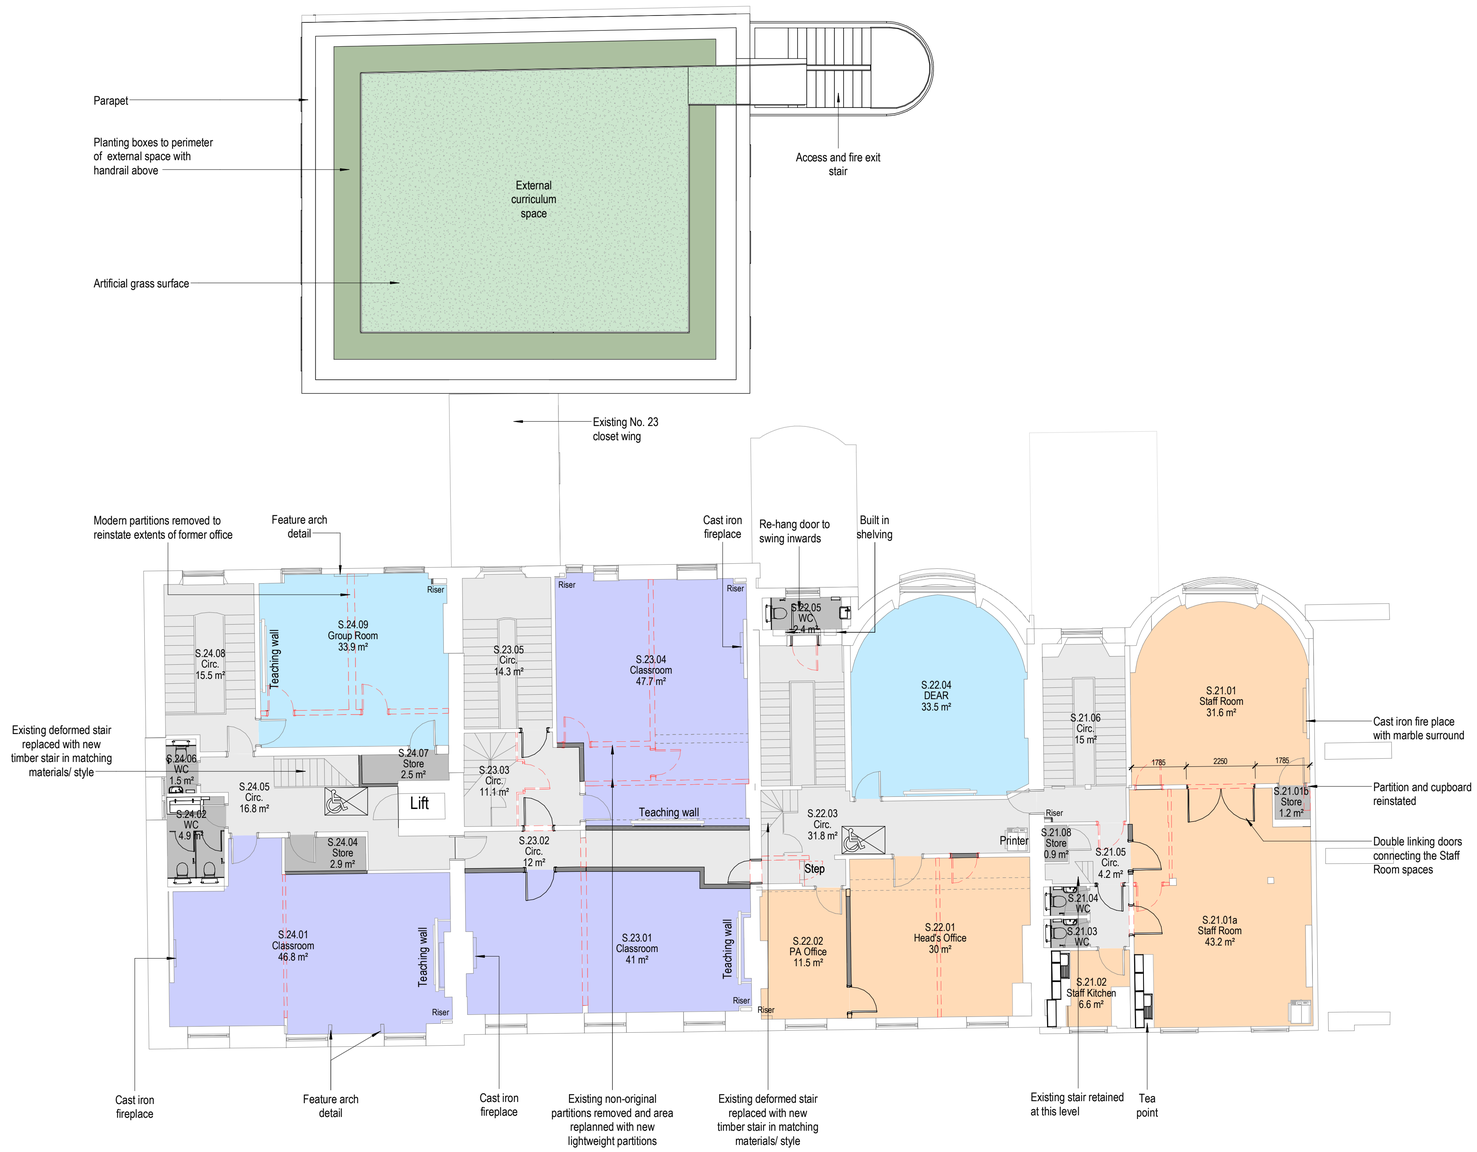

Key:

- Existing walls
- Demolition
- Proposed walls

REV	DATE	REVISION NOTE	BY	CHECK
P11	07.04.22	Planning Amendments	EWA	EWA
P10	01.02.22	Planning Amendments	EWA	EWA
P9	08.09.21	Furniture Layout	EWA	EWA
P8	13.08.21	Planning	EWA	EWA
P7	28.05.21	WIP Issue		
P6	23.04.21	Planning		
P5	31.03.21	Update following client comments		
P4	29.03.21	Update following client comments		
P3	25.03.21	Updated Layout		
P2	15.02.21	Updated Layout following client comments		
P1	10.02.21	Updated Layout following client comments		

0m 2m 4m 6m 8m 10m

VISUAL SCALE 1:100 @ A1

ellis williams ARCHITECTS
Wellfield Chester Road Preston Brook WA7 3BA
T: +44 1928 752 200 E:info@ewa.co.uk

EJM No. 20-24 Russell Square
Level 02 - GA
2676_ 10403 REV P11
STATUS | PLANNING SCALE | 1 : 100
DRAWN BY | Author DATE | 05/02/21
2676- EWA- ZZ- 02- DR- A- 10403