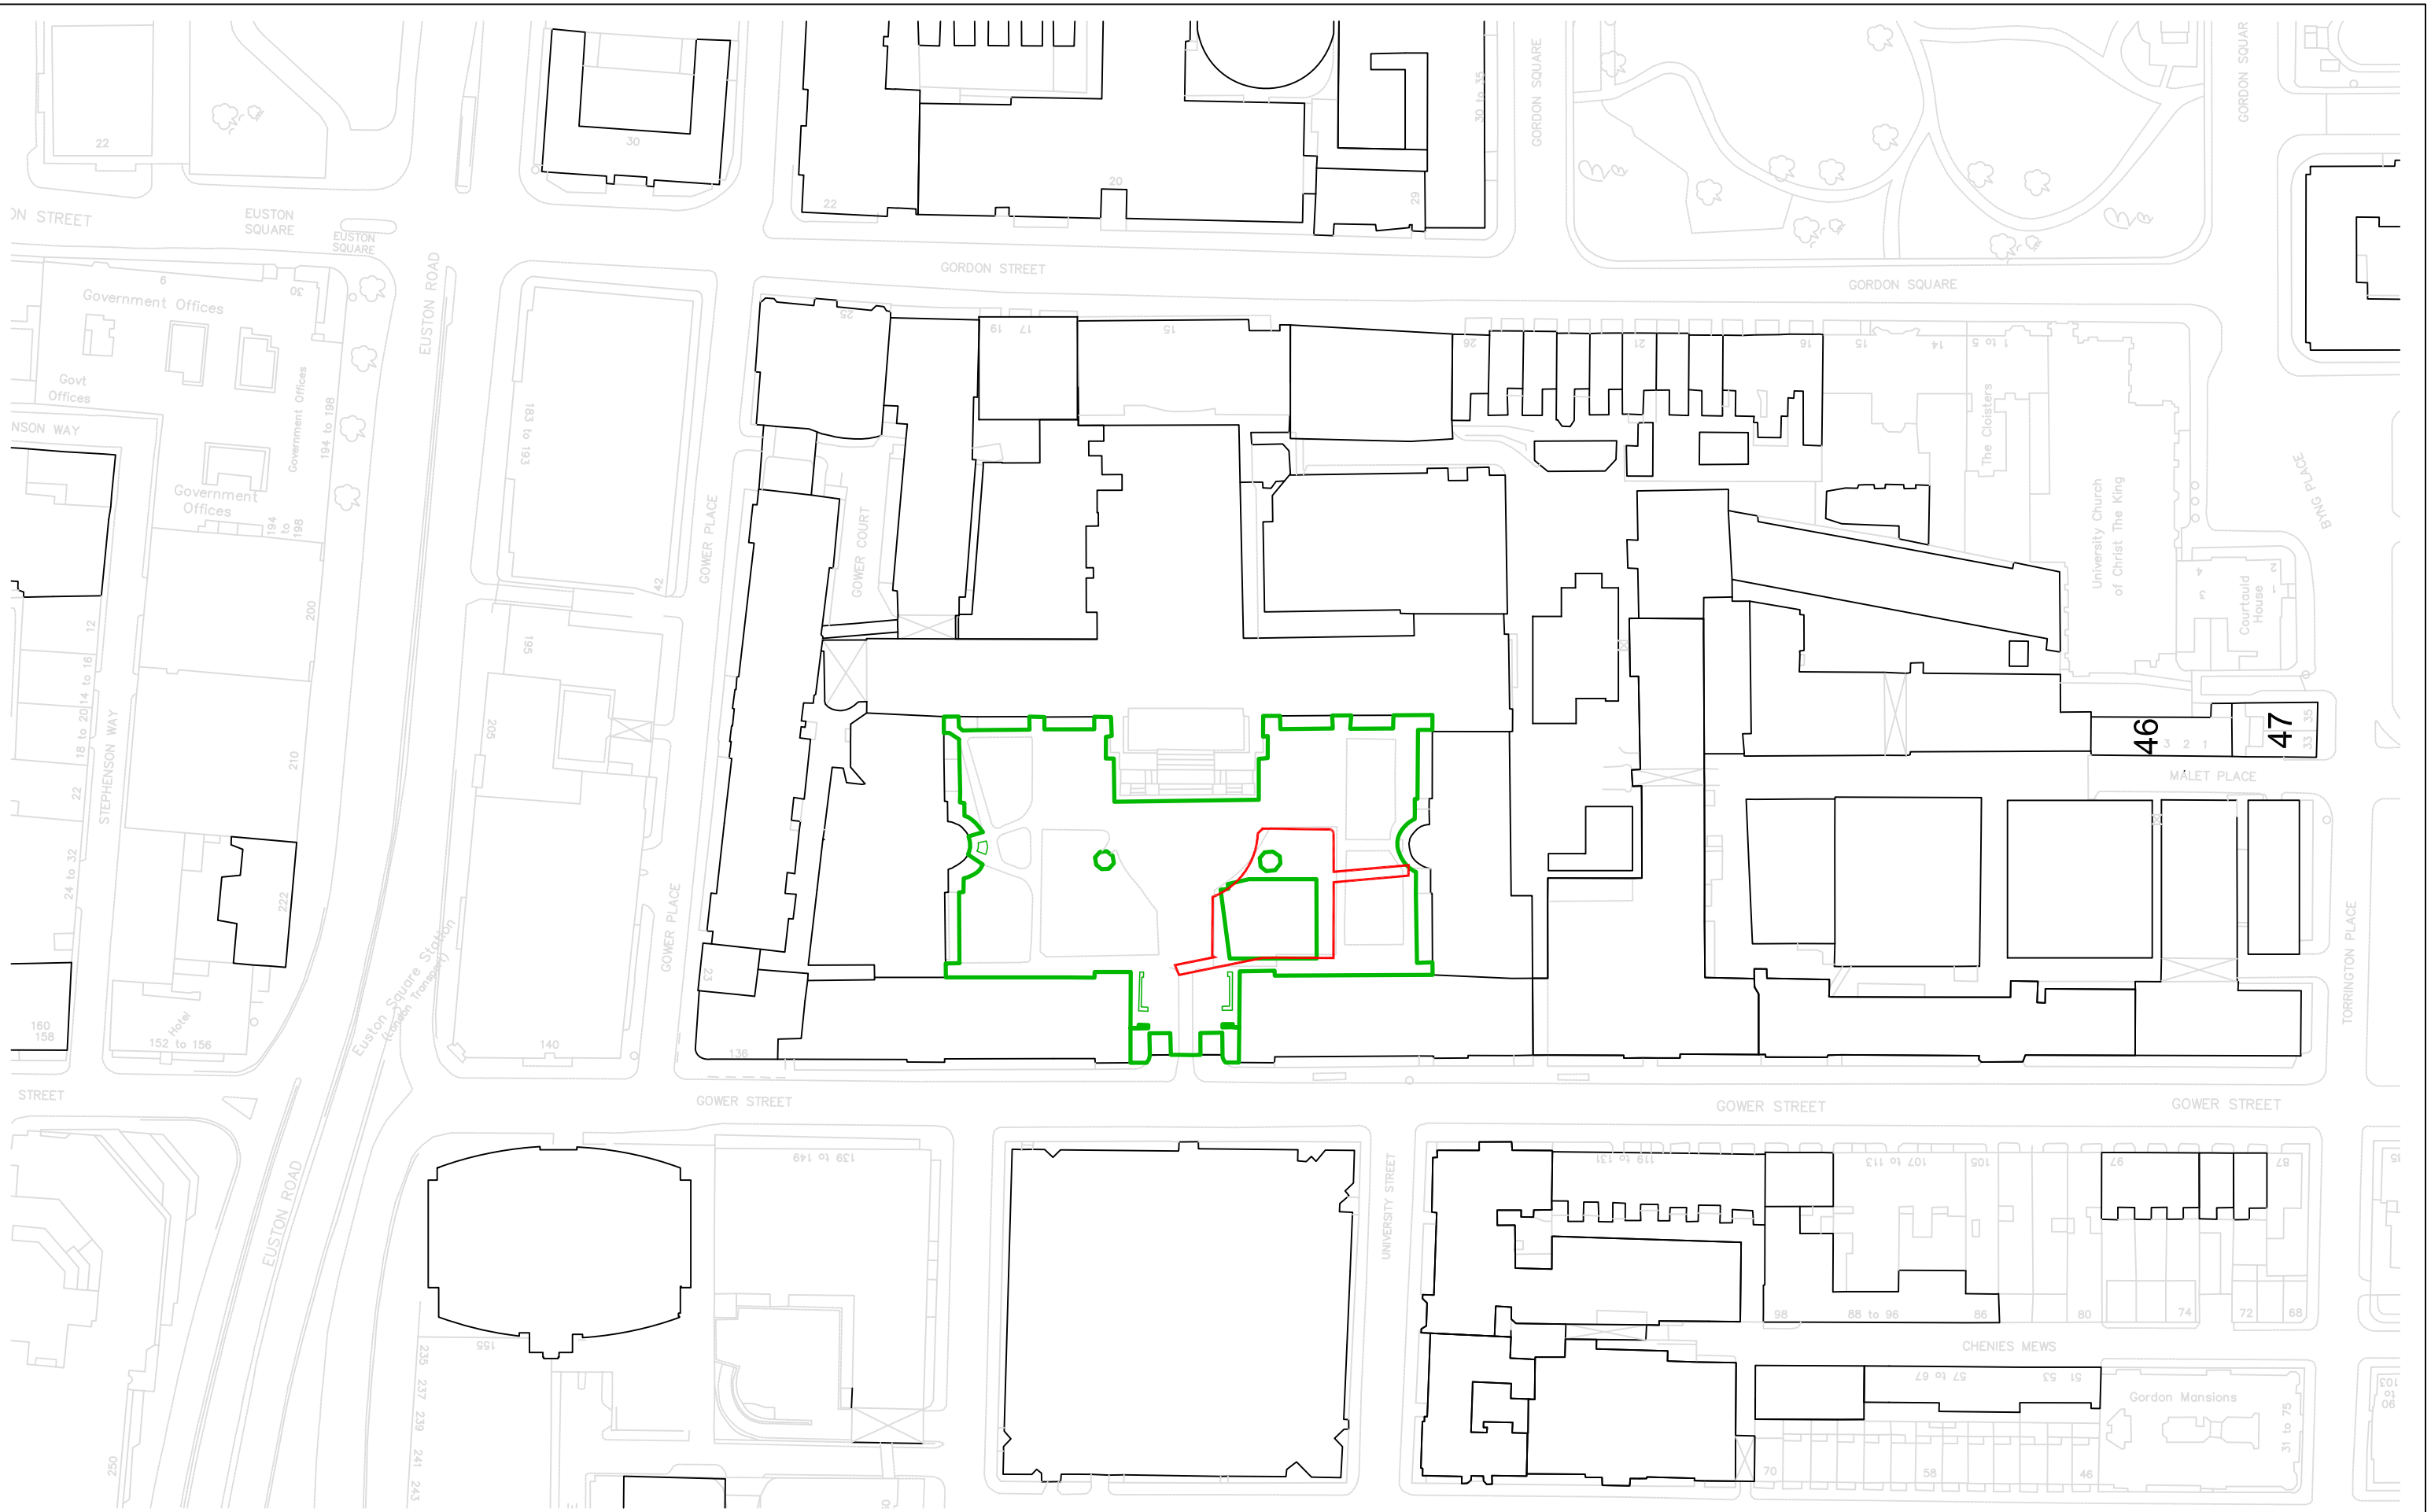

Rev.	Date	Description	Dm.	Chkd	Appd
PL	14/03/22	FIRST ISSUE	RS	RS	LSG
PL1	24/03/22	PLANNING ISSUE	RS	RS	LSG

Key Plan:

Issue Status: PLANNING

Project Title: UCL Bulge - Pop-up labs

Drawing Title: Main Quad - Pop-up labs Existing site location plan

twelve architects & masterplanners
148 Tooley Street | London | SE2 1TU | UK
t: +44 (0) 207 846 2012
e: info@twelvearchitects.com
w: www.twelvearchitects.com

Scale @ A3:	Date:	Drawn:	Checked:	Approved:	Job No.:	Drawing No.:	Revision:
1:1250	17/06/22	JW	JW	LSG	12.2126	(EX)001	PL