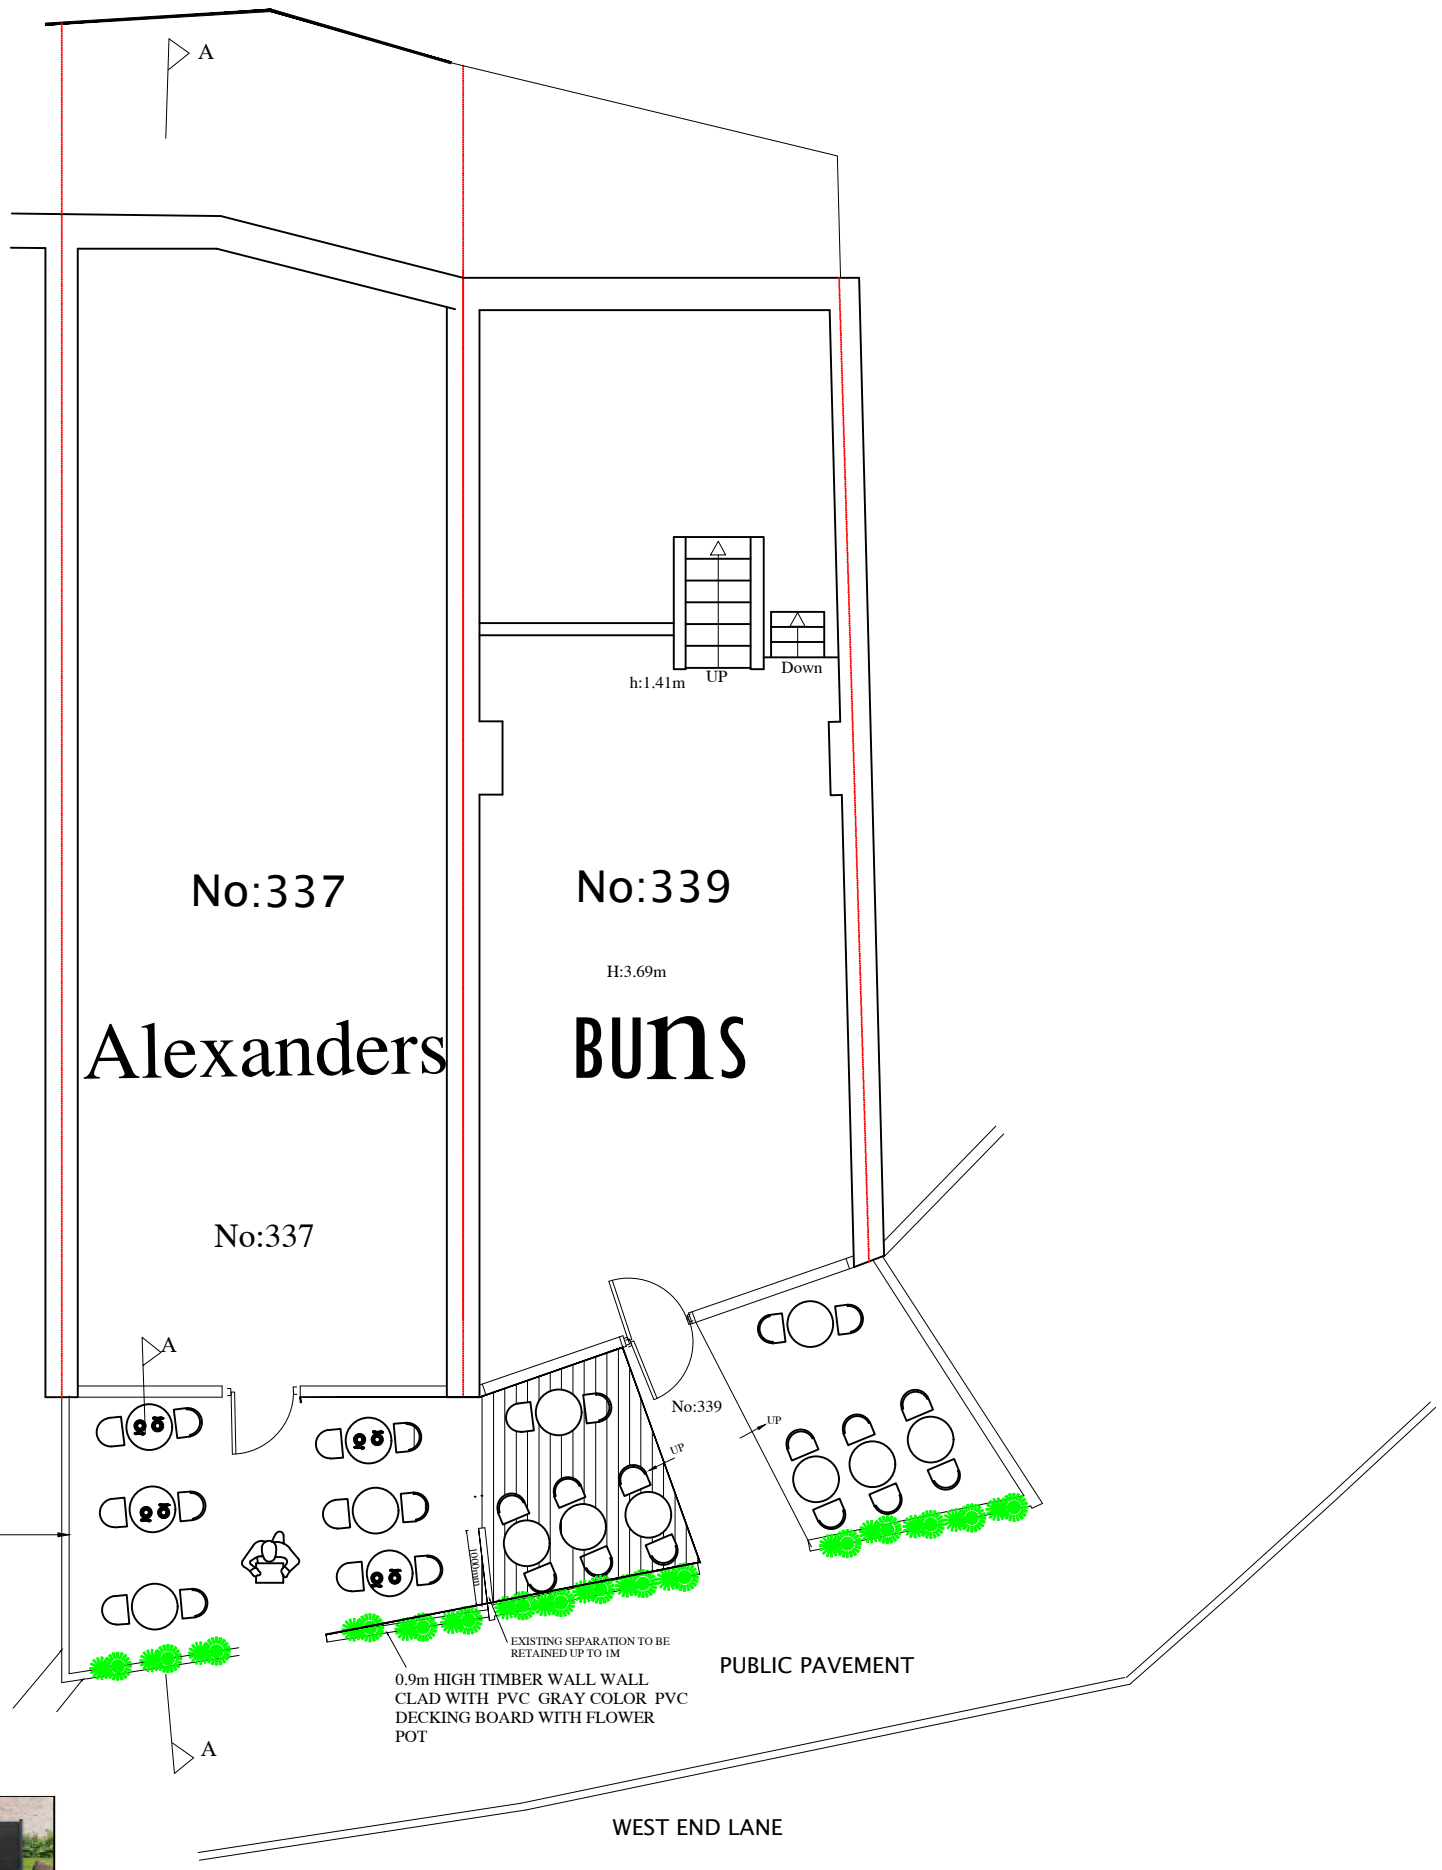

Dura Cladding Flush Resist Board 150×18 DARKGrey 3660mm FR B-s1

no	revision	date	control

project	337 WEST END LANE LONDON NW6 1RS
drawing title	PROPOSED FLOOR PLAN
scale	1/100@A3
date	19/03/2022
drw.no	CAN & SONER-07-PL04C

PROPOSED FLOOR PLAN

M 1:1250

0 12.5 25 37.5 50 62.5