elevation continued on seperate page

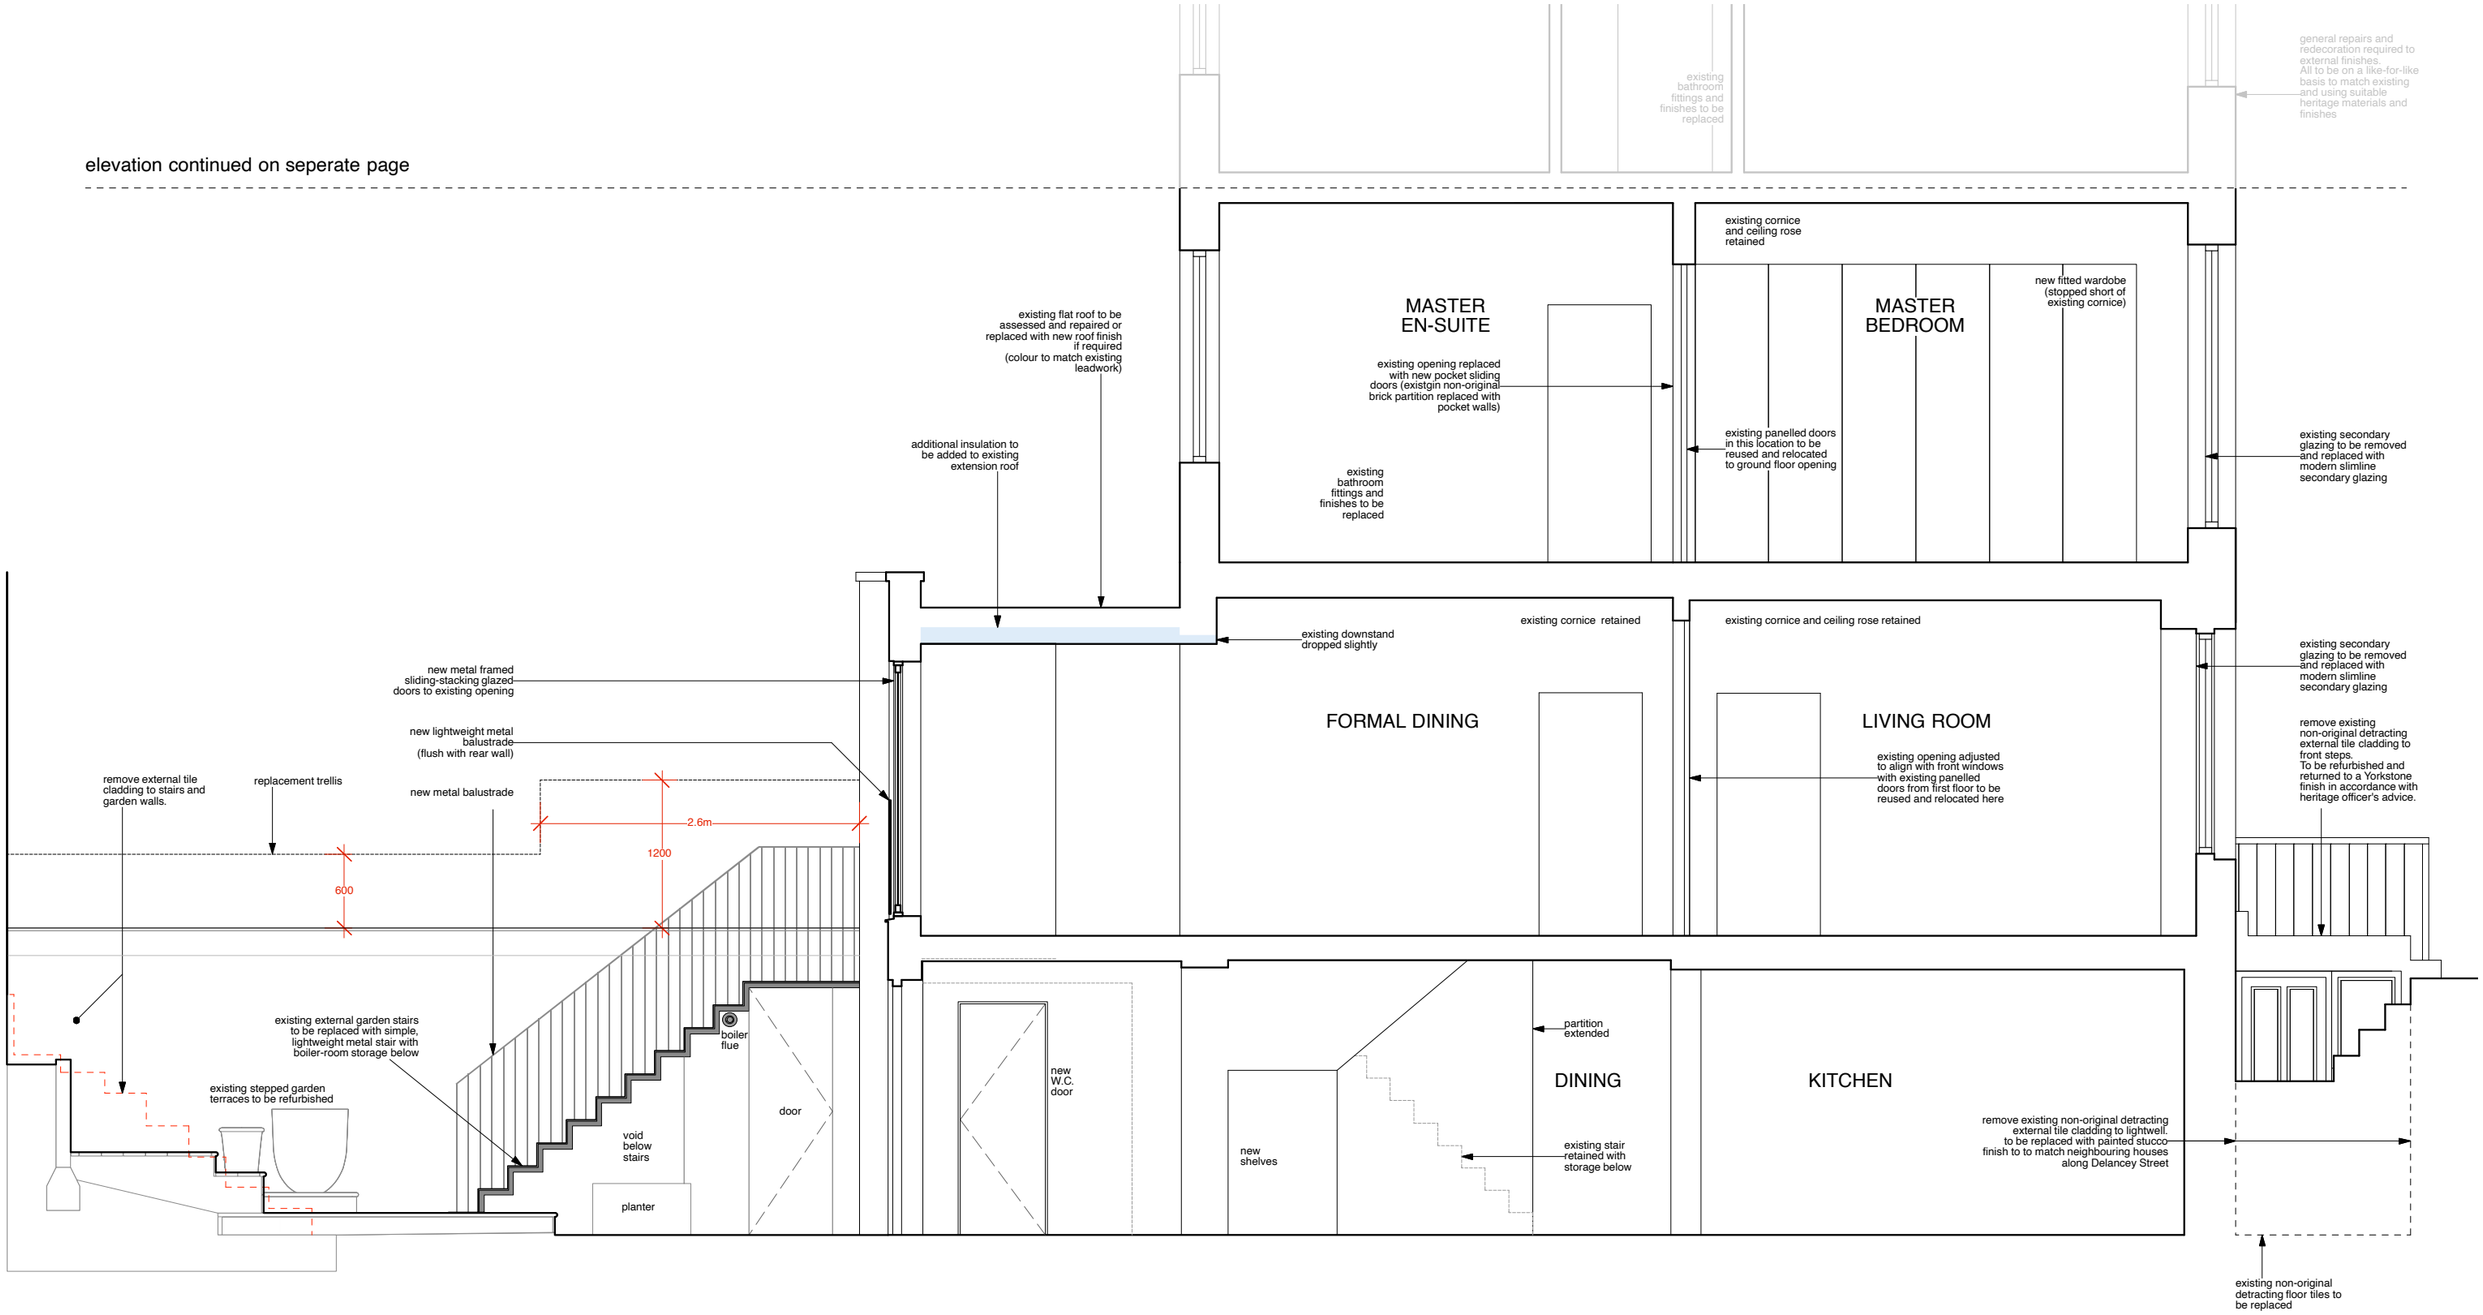

Notes:
DO NOT SCALE FROM THIS DRAWING.
USE FIGURED DIMENSIONS ONLY. ANY DISCREPANCIES ARE TO BE REPORTED TO ATELIER WEST IMMEDIATELY.
FIGURED DIMENSIONS NOTED AS "SITE" ARE TO BE CHECKED AND CONFIRMED BEFORE EXECUTION OF THE WORKS ON SITE.
ALL FIGURED DIMENSIONS ARE TO BE VERIFIED ON SITE BEFORE ANY WORK IS PUT IN HAND

0 2 3 4 M
Scale bar

Rev. Comments

PLANNING

Project	**21 DELANCEY STREET · CAMDEN · LONDON · NW1 7NP**				
Drawing Title	**PROPOSED SECTION B (LOWER)**				
Dwg No.	**504/110**			Revision	**B**
Scale	**1:50 @ A3**	Date	**NOVEMBER 2021**	Drawn by	**TW**

ATELIERwest
126-128 New Kings Road / London / SW6 4LZ 0203 587 7227
info@atelierwest.co.uk / atelierwest.co.uk