NOTES:

1. Do not scale the drawings.

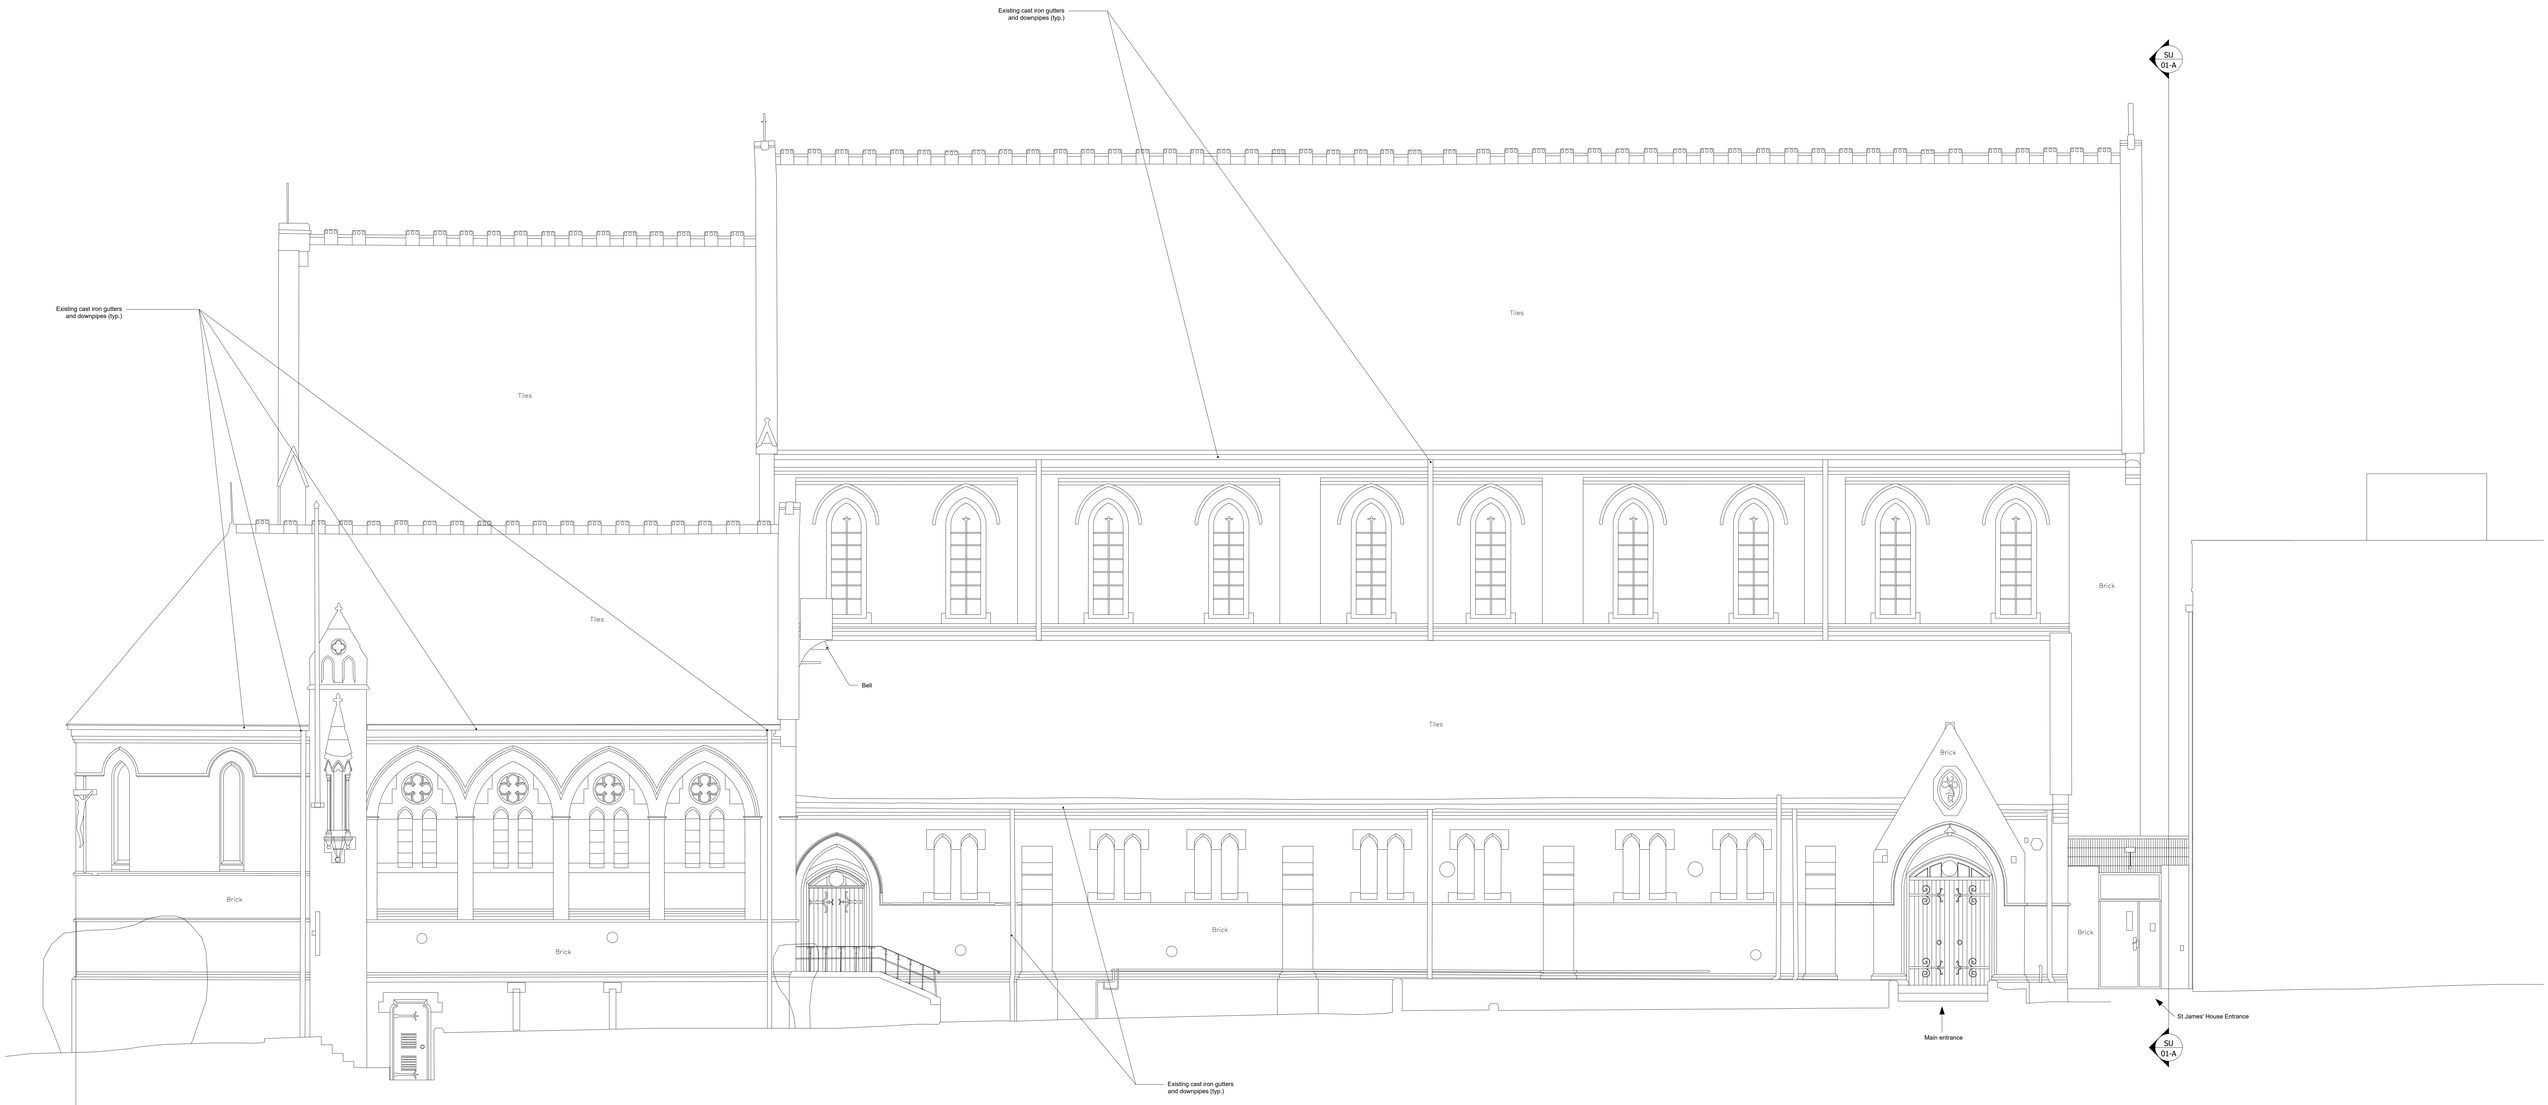

0 0.5 1.0 1.5 2.0 2.5 5 metres

2022.07	Revised scale	Rev A

PROJECT

ST JAMES', WEST HAMPSTEAD
PHOTOVOLTAIC INSTALLATION

TITLE

EXISTING
NORTH ELEVATION

SCALE	DATE	DRAWN	CHECKED
1:50 @ A0	2021.11	EKIRK	DB

ABLETT
ARCHITECTS

Kingfisher House 21-23 Elmfield Road
Bromley Kent BR1 1LT

Email: office@ablettarchitects.co.uk Web: www.ablettarchitects.co.uk

JOB No.	Drawing No.
21-07A	SU02A