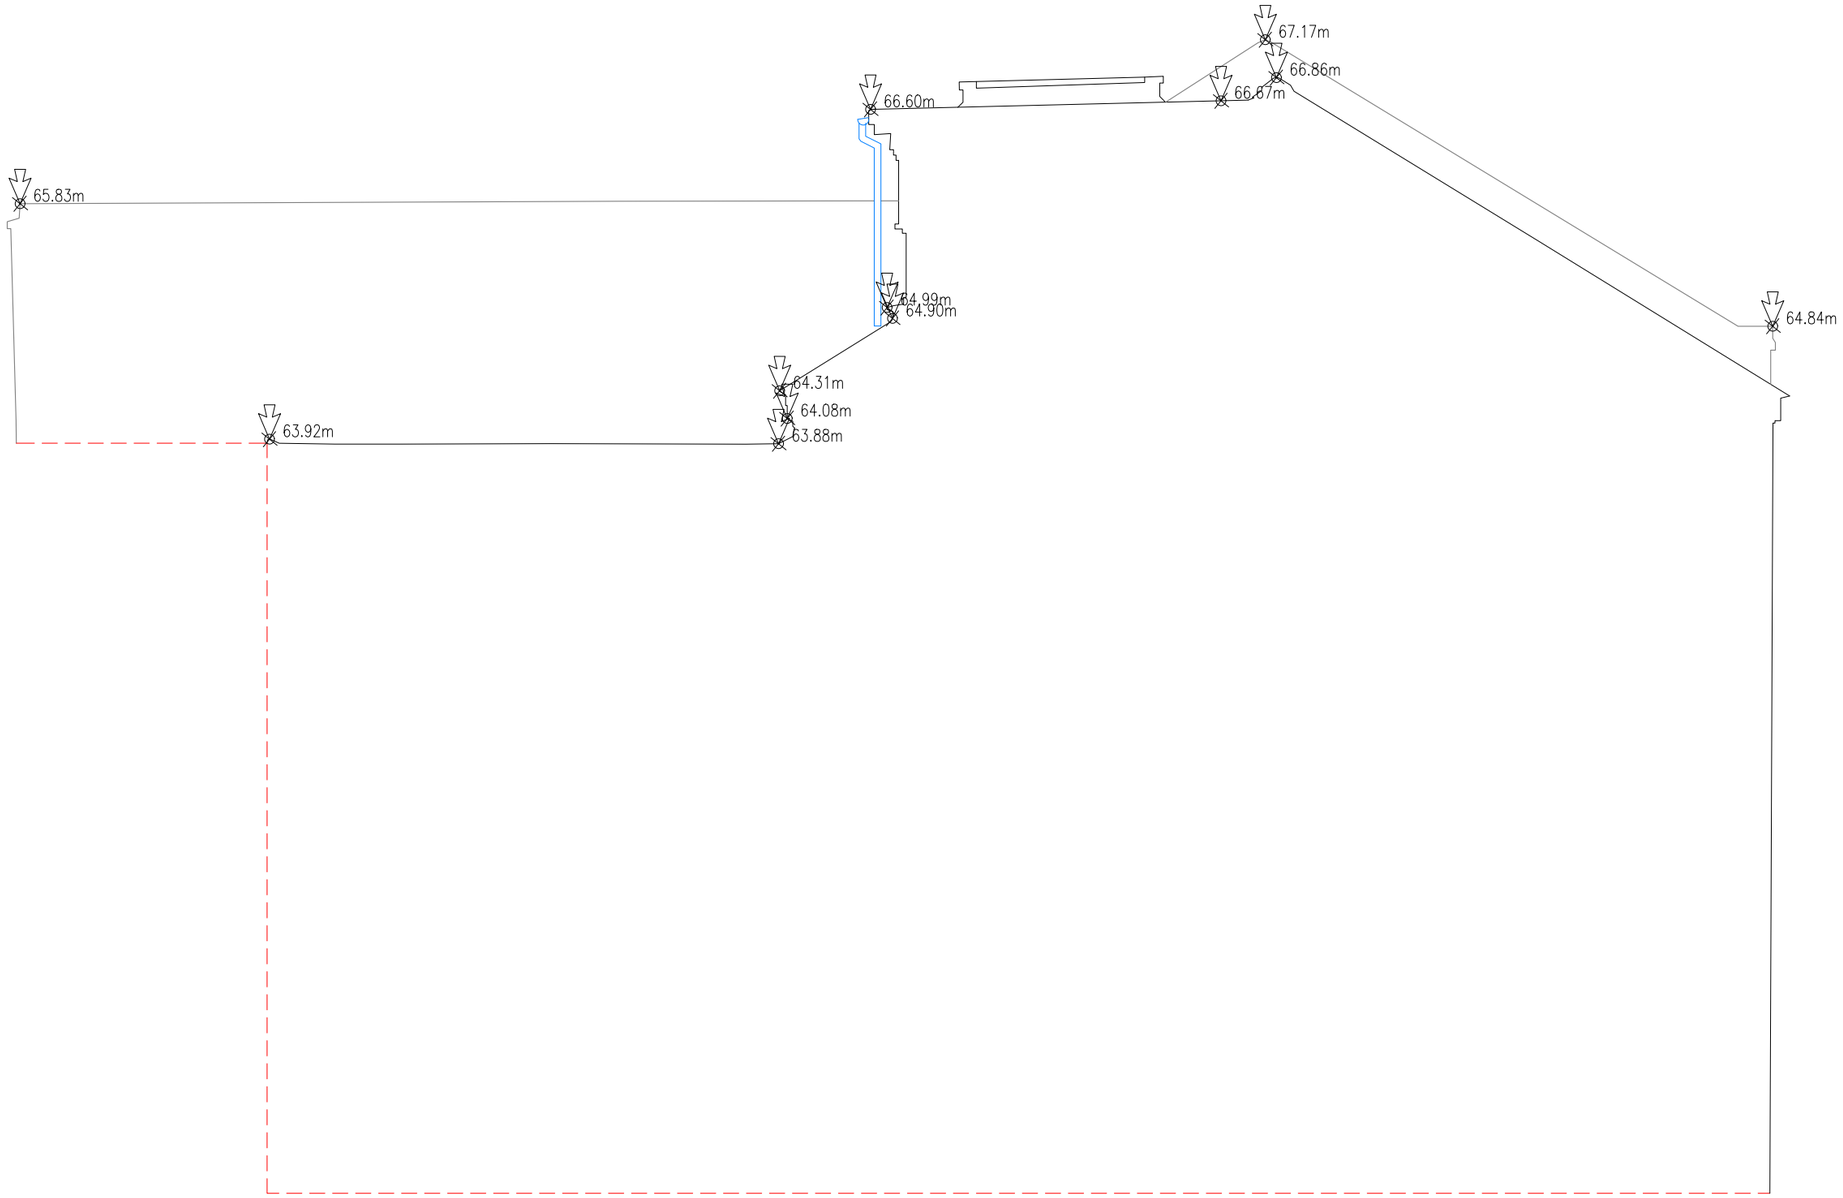

0 1.25 m 2.5 m 5 m

SCALE: 1:50

BUILDING LEGEND

RAINWATER PIPE	RWP	SKYLIGHT		SKL
RAINWATER GUTTER	RWG	AIR BRICK		AB
SOIL&VENT PIPE	SVP	SOIL&VENT PIPE		SVP
AIR VENT	AB	CHIMNEY		CH

29.82m

NOTES

GRID — THE SURVEY GRID IS BASED ON GNSS COORDINATES

LEVELING — ALL LEVELS ARE BASED ON GNSS VALUE DATUM

DRAINAGE — INVERT LEVELS, PIPE SIZES AND PIPE CONNECTIONS HAVE BEEN SURVEYED BY VISUAL INSPECTION ONLY AND THEREFORE THE COMPLETE ACCURACY OF THIS INFORMATION CANNOT BE GUARANTEED

COPYRIGHT: This drawing is copyright and may not be altered reproduced or used without the written permission of Icelabz.

REV	DESCRIPTION	Surveyor	SURVEY DATE
01	First Visit	MI	02/05/2022

REV	DESCRIPTION	DRAWN	APPR	DATE
01		PV	BR	13/06/22

ICELABZ

Tel No: 02037443020 Fax No: 02089316849
www.icelabz.co.uk info@icelabz.co.uk

LAND SURVEYING MEASURED BUILDING SURVEY SETTING OUT

PROJECT TITLE
24, Constantine Road, London, Camden, NW3 2NG

DRAWING DETAIL
Section B B

CLIENT
James Dilley

Scale 1:50

Page Size	Checked	Approved	INFORMATION
A3	BR	YR	FINAL

Drawing Number	Rev	Date
MB-SURV-CR-SCB-001	01	16/05/22