S.W. Rear Elevation 1:100

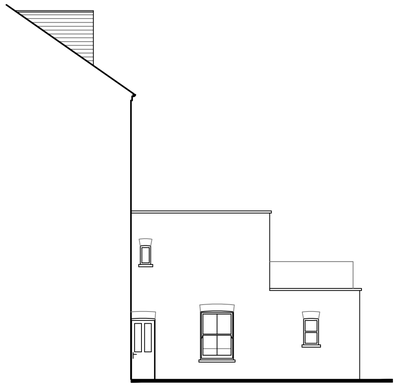

N.W. Side Elevation 1:100

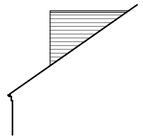

S.E. Dormer Elevation 1:100

PROPOSED

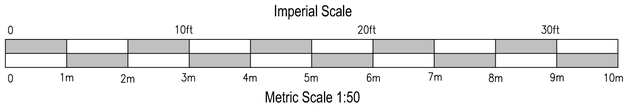

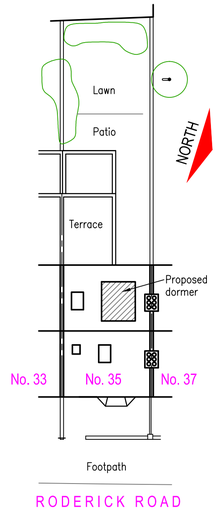

Site/Roof Plan 1:200

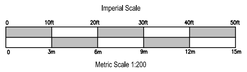

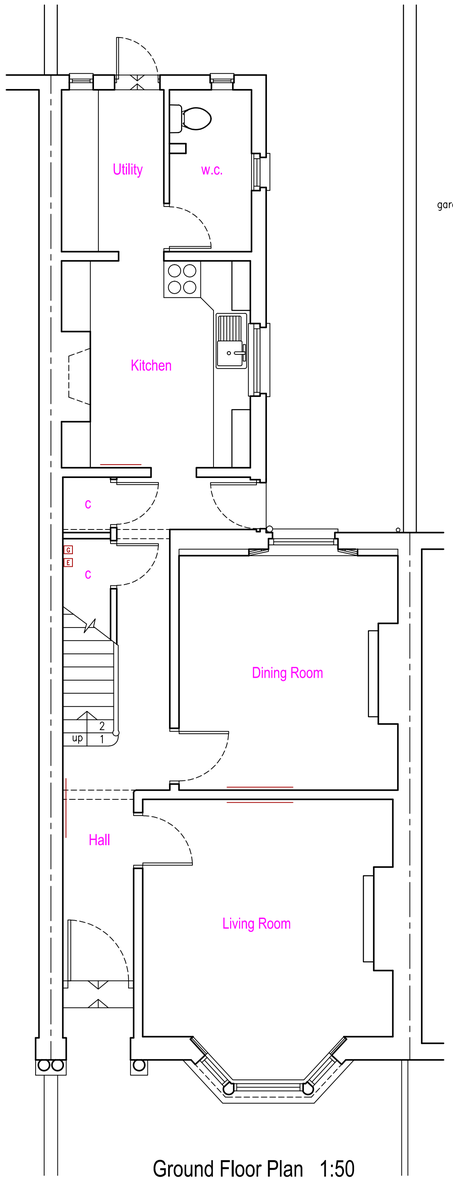

Ground Floor Plan 1:50

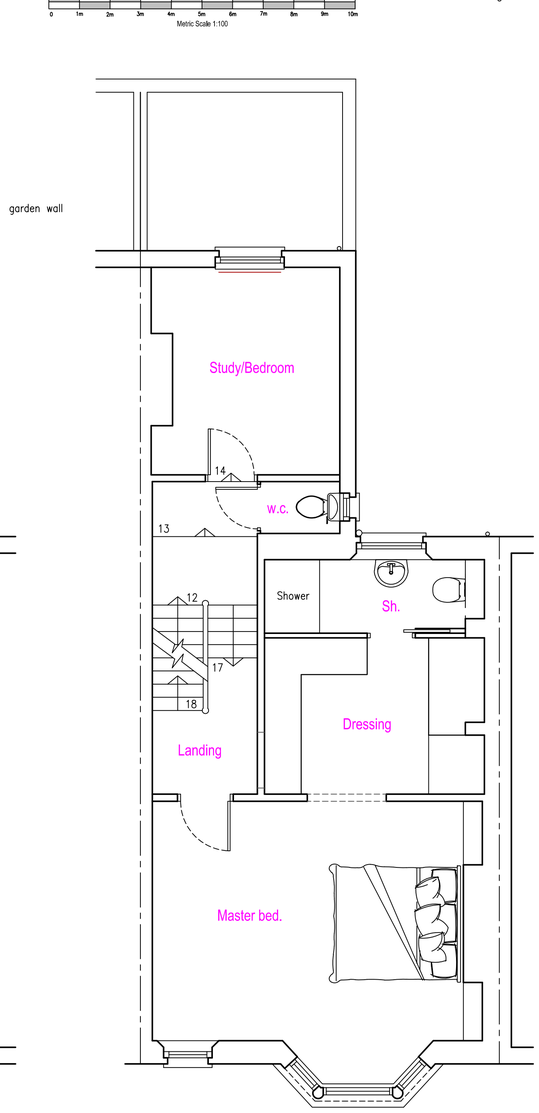

First Floor Plan 1:50

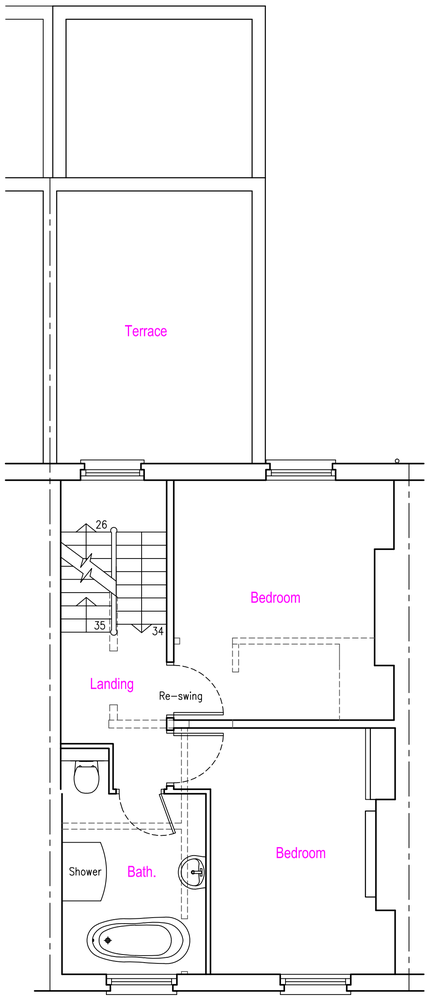

Second Floor Plan 1:50

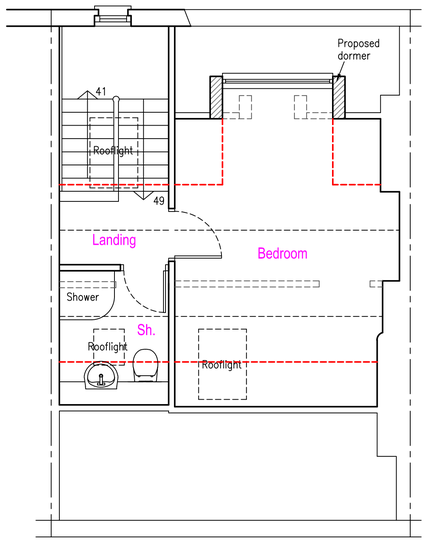

Third Floor Plan 1:50

General notes:

No part of new works to trespass legal boundary

Materials:

New work generally to match existing
Natural slate roofing
Brown/Red brickwork
White painted timber framed windows
Black round uPVC guttering

Date	Revisions

© copyright

ABRACAD
The Atrium, Broad Lane, Bracknell, Berkshire, RG12 9BX
01344 481047 / 07763 058779
services@abracad.co.uk
www.abracad.co.uk
Established in 1982
Firmness Commodity D'light

Client
Mr & Mrs Mathias

Job Title
Proposed extensions & alterations at:
35 Roderick Road,
London,
NW3 2NP

Drawing Title
Proposed Plans & Elevations

Scale 1:50, 1:100 & 1:200 (plot at oversize A1)

Date July 2022

Drawn by A. Lloyd Architect

Drg No MAT/03/02

Rev