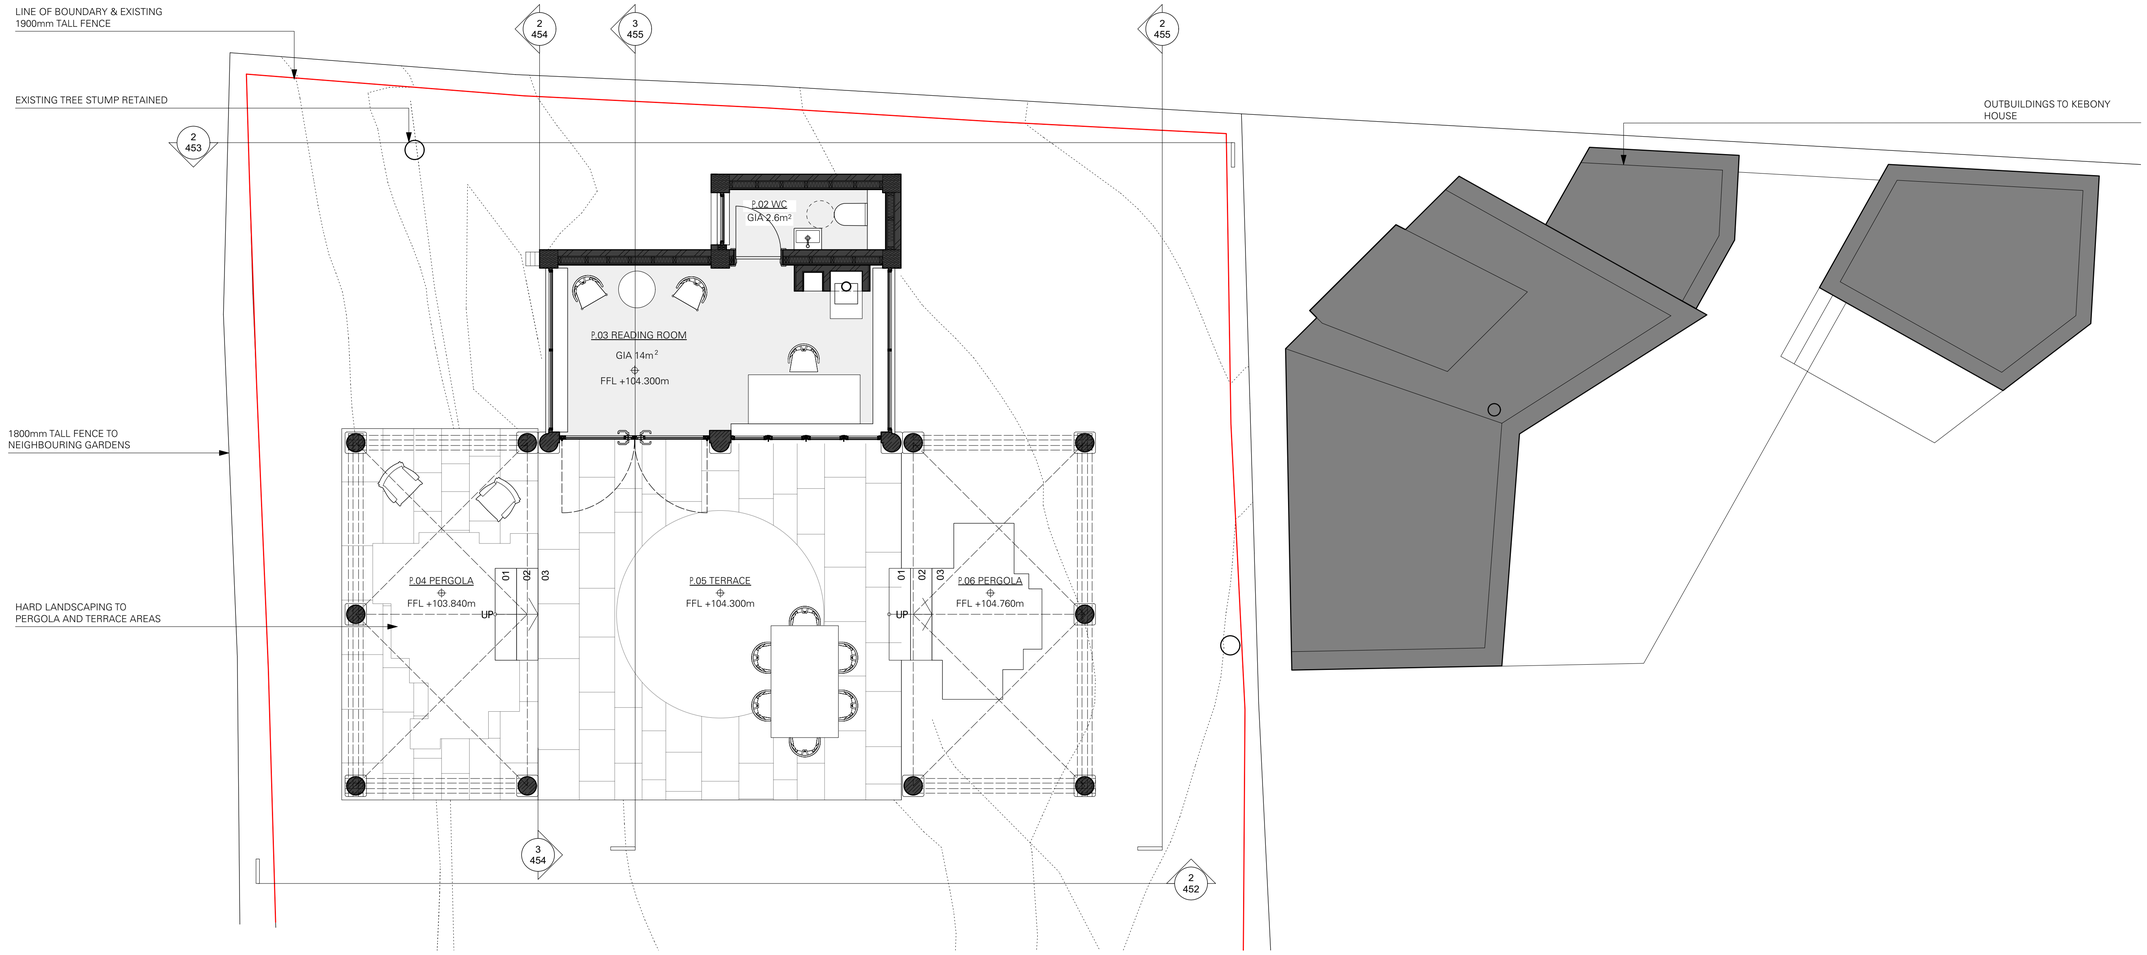

1 PROPOSED PAVILION & PERGOLA FLOOR PLAN
Scale: 1:50

© Do not scale working dimensions from this drawing. Read drawings in conjunction with all relevant consultant drawings and specifications. In case of incongruencies between information - consult the architect for final decision. Deviations from these drawings shall not be made without first consulting the architect.

NOTES

SITE BOUNDARY

CHECK	REVISION NOTES	DATE	REV.
SD	AMENDMENTS THROUGHOUT	27/06/2022	P2
LH	FOR INFORMATION	16/05/2022	P1
LH	FOR PLANNING	19/01/2022	P0

28 REDINGTON ROAD, LONDON NW3 7RB

PROPOSED PAVILION & PERGOLA
FLOOR PLAN

FOR INFORMATION
DRAWING STATUS

JOB NO.	SCALE (AS SHOWN)	DRAWING NO.	REV
350	1:50	450	P2

TC
A
Thomas Croft Architects
Studio 117
Great Western Studios
65 Alfred Road
London, W2 5EU
United Kingdom

+44 (0)20 8962 0066
email@thomascroft.com
www.thomascroft.com

N

SCALE 1:50 @ A1
0 1 2 3 4 5