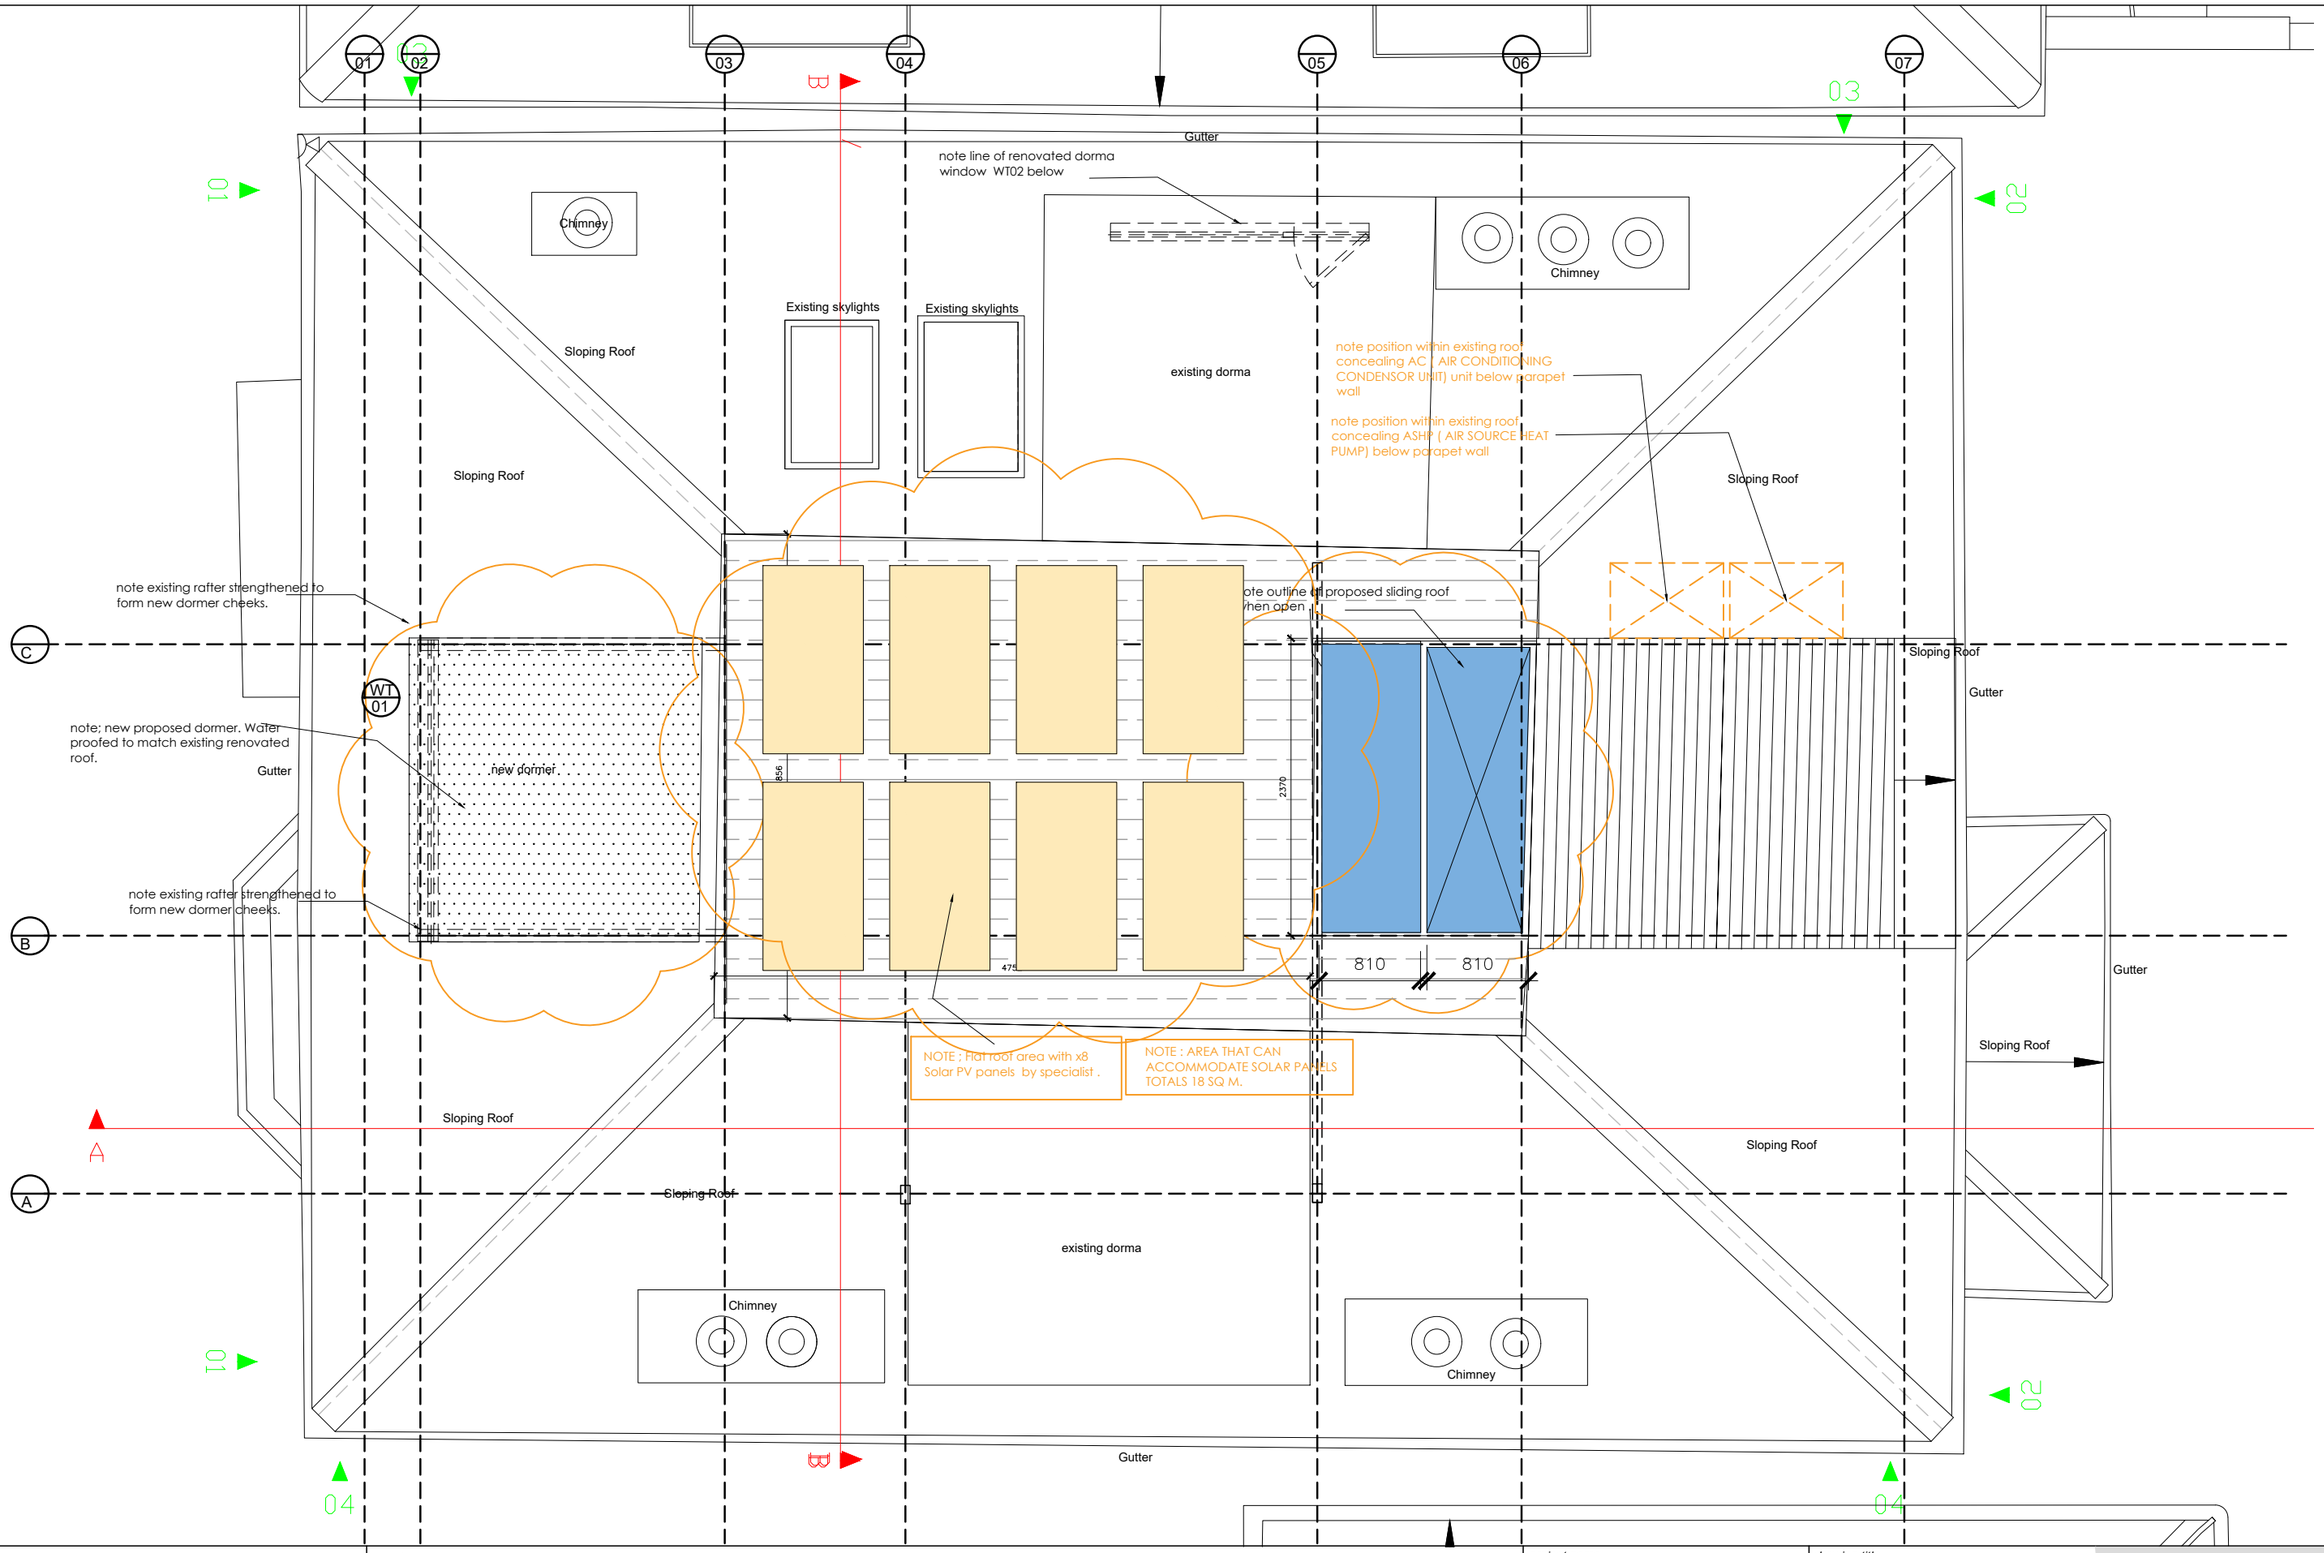

general notes

THIS DRAWING IS COPYRIGHT OF CLIFTON INTERIORS LTD. THIS DRAWING MUST BE READ IN CONJUNCTION WITH THE DESIGNER'S RISK ASSESSMENT, SPECIFICATION AND ALL OTHER RELEVANT DOCUMENTATION AND DRAWINGS. CLIFTON INTERIORS LTD ACCEPT NO LIABILITY FOR ANY EXPENSE , LOSS OR DAMAGE OF WHATSOEVER NATURE AND HOWEVER ARISING FROM ANY VARIATION MADE TO THIS DRAWING OR IN THE EXECUTION OF THE WORK TO WHICH IT RELATES WHICH HAS NOT BEEN REFERRED TO THEM AND THEIR APPROVAL OBTAINED.

DO NOT SCALE FROM THIS DRAWING OR THE COMPUTER DIGITAL DATA, ONLY FIGURED DIMENSIONS ARE TO BE USED.

IF IN DOUBT ASK.

purpose of issue

notes

** do not scale from this drawing.*
** check all dimensions on site.*

ADDITIONAL PLANNING APPLICATION INFORMATION. INDICATING ADDITION OF SOLAR PANELS ON ROOF AND AIR SOURCE HEAT PUMP NEXT TO PROPOSED AC CONDENSOR UNIT OFF TERRACE

project name	drawing title
FLAT D ,31 LANCASTER GROVE LONDON, NW3 4EX	CLIFTON INTERIORS PROPOSED ROOF PLAN

scale	date	project ref.	drawing no.	revision
1:50@A3	26.07.22	2201	PA102	A
drawn by --	checked --			

CLIFTON INTERIORS LTD
168 Regents Park Road
Primrose Hill, London NW1 8XN
t : 020 7586 5533
f : 020 7586 1987
e : info@cliftoninteriors.com
www.cliftoninteriors.com

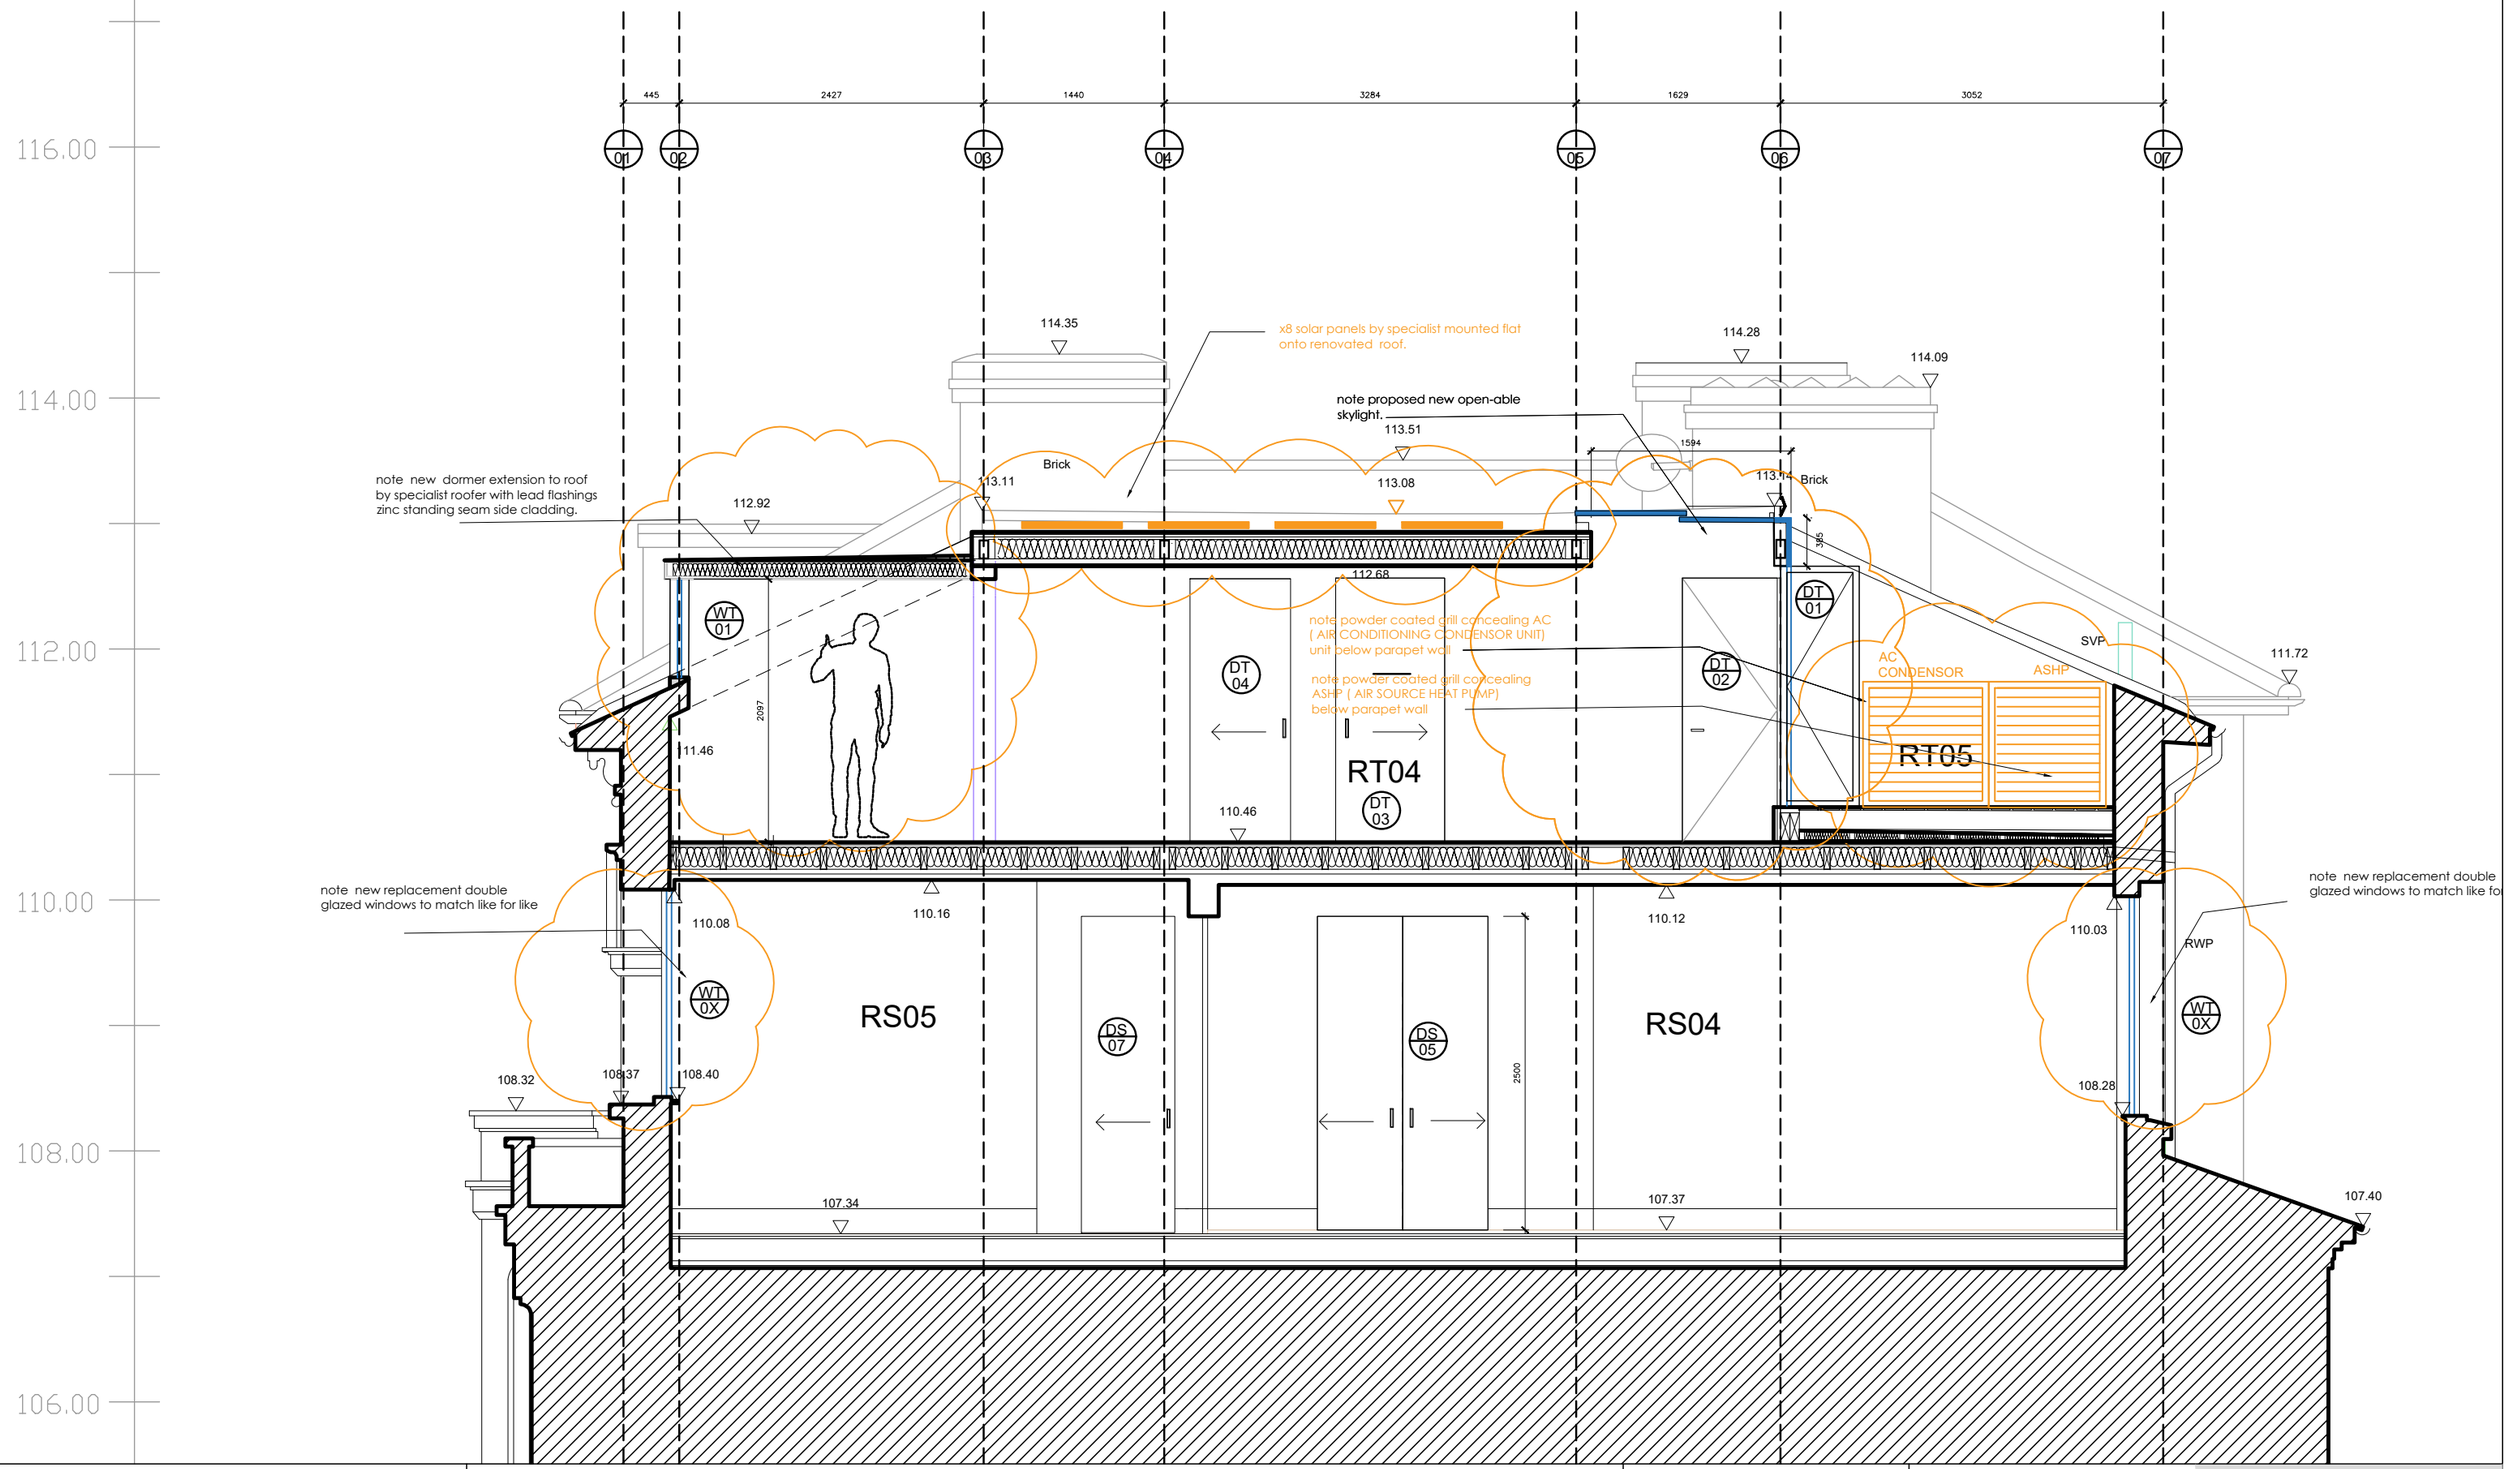

general notes

THIS DRAWING IS COPYRIGHT OF CLIFTON INTERIORS LTD. THIS DRAWING MUST BE READ IN CONJUNCTION WITH THE DESIGNER'S RISK ASSESSMENT, SPECIFICATION AND ALL OTHER RELEVANT DOCUMENTATION AND DRAWINGS. CLIFTON INTERIORS LTD ACCEPT NO LIABILITY FOR ANY EXPENSE , LOSS OR DAMAGE OF WHATSOEVER NATURE AND HOWEVER ARISING FROM ANY VARIATION MADE TO THIS DRAWING OR IN THE EXECUTION OF THE WORK TO WHICH IT RELATES WHICH HAS NOT BEEN REFERRED TO THEM AND THEIR APPROVAL OBTAINED.

DO NOT SCALE FROM THIS DRAWING OR THE COMPUTER DIGITAL DATA, ONLY FIGURED DIMENSIONS ARE TO BE USED.

IF IN DOUBT ASK.

purpose of issue

notes

** do not scale from this drawing.*
** check all dimensions on site.*

ADDITIONAL PLANNING APPLICATION INFORMATION. INDICATING ADDITION OF SOLAR PANELS ON ROOF AND AIR SOURCE HEAT PUMP NEXT TO PROPOSED AC CONDENSOR UNIT OFF TERRACE

project name

FLAT D ,31 LANCASTER GROVE
LONDON,
NW3 4EX

drawing title

CLIFTON INTERIORS
PROPOSED SECTION AA

scale 1:50@A3	date 26.07.22	project ref.	drawing no.	revision
drawn by --	checked --	2201	PA-200	A

CLIFTON INTERIORS LTD
168 Regents Park Road
Primrose Hill, London NW1 8XN
t : 020 7586 5533
f : 020 7586 1987
e : info@cliftoninteriors.com
www.cliftoninteriors.com