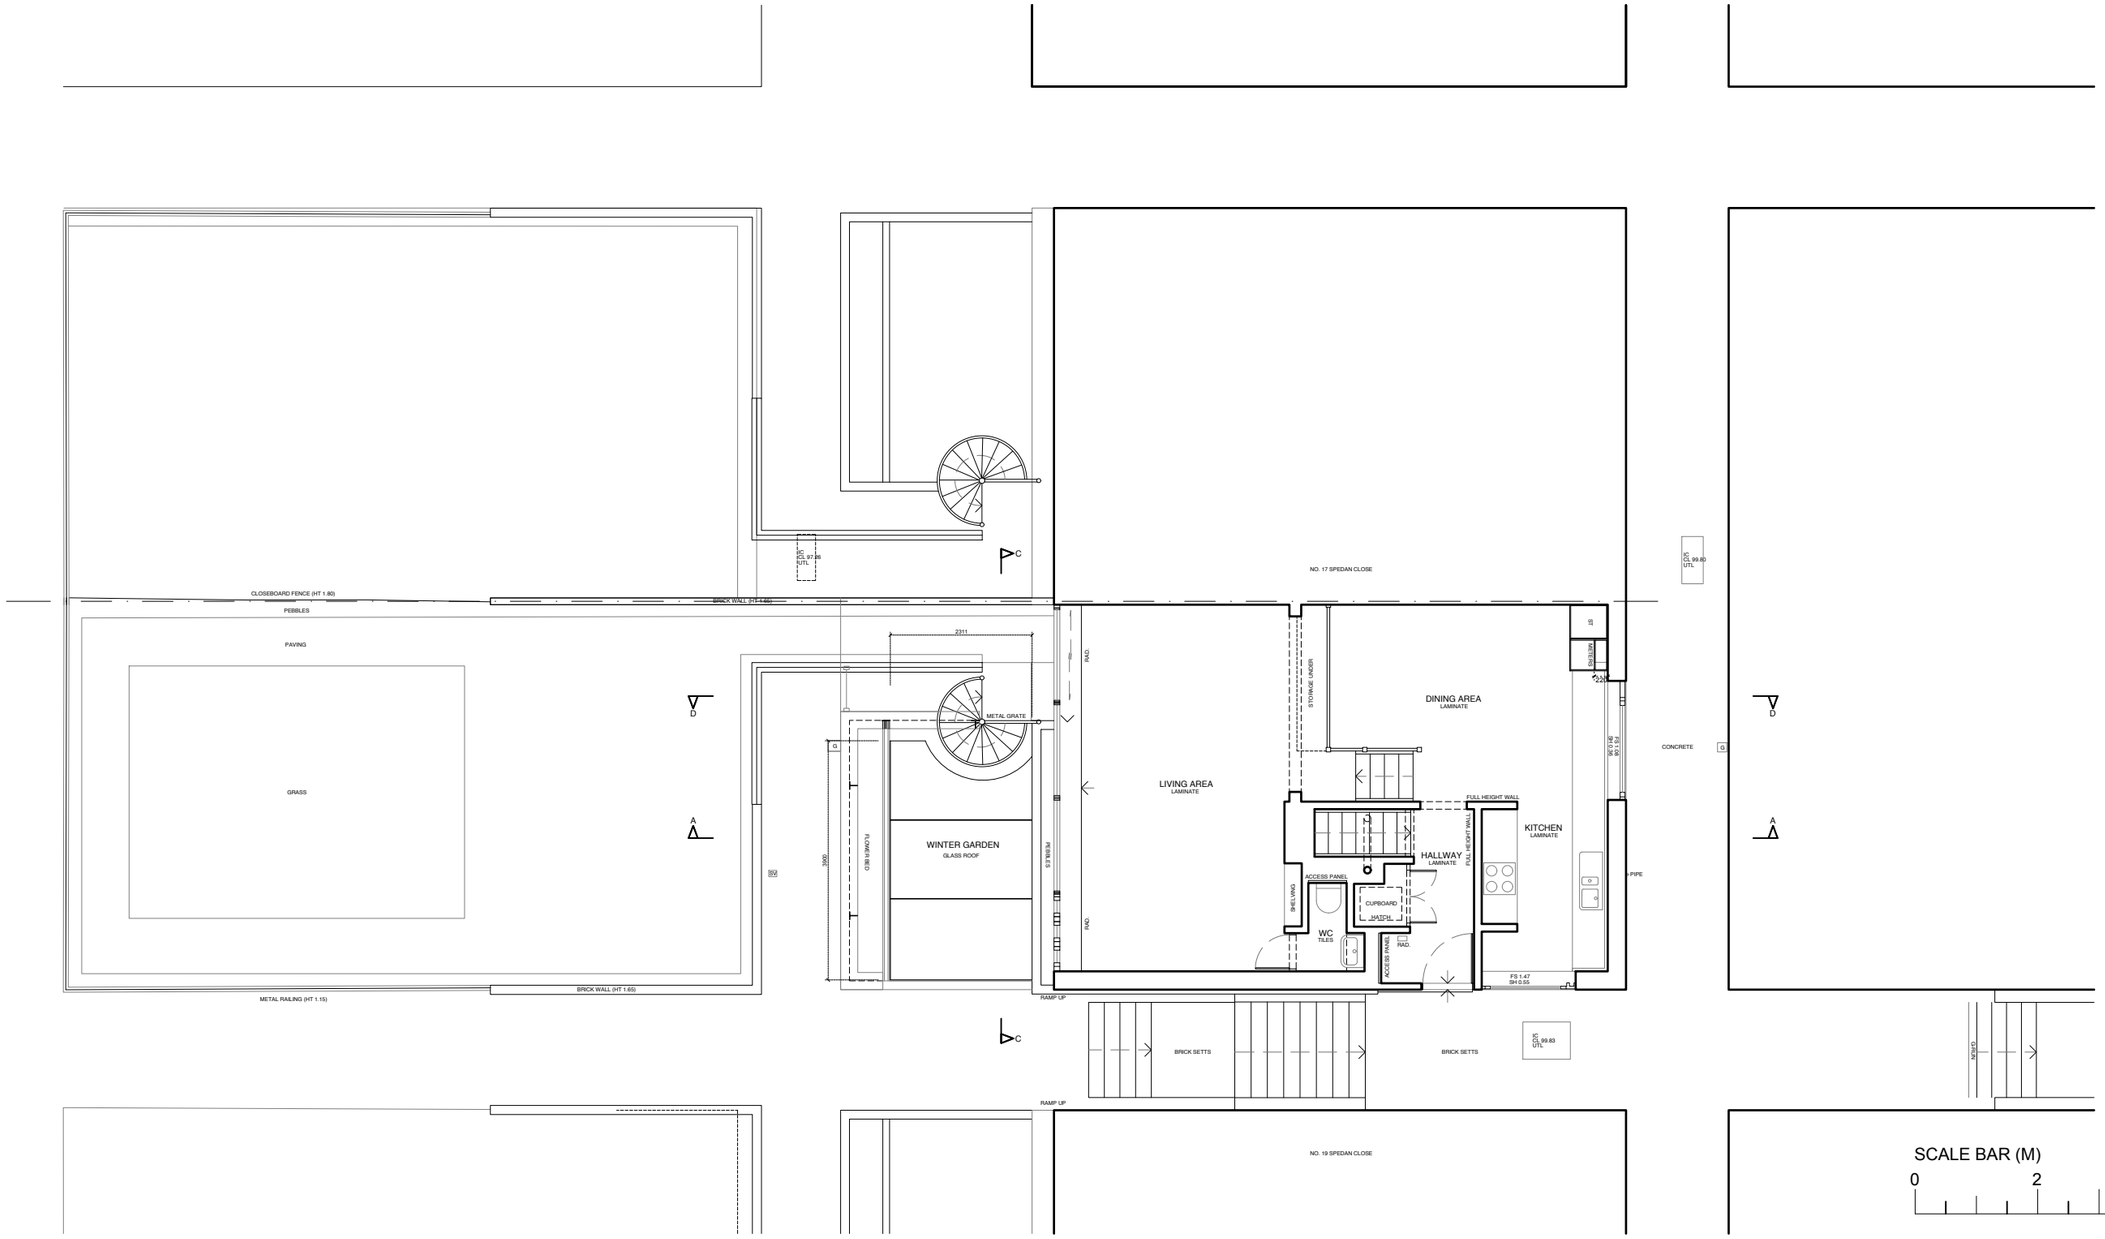

SCALE BAR (M)

0 2 4 6 8

ZMINKOWSKA DE BOISE ARCHITECTS	
PROJECT NAME: 18 SPEDAN CLOSE	
DRAWING NAME: PROPOSED PART MID AND UPPER GROUND FLOOR PLAN	
DRAWING STATUS: PLANNING	
DRAWING NUMBER: 2112.E.202	REVISION:
DATE: APRIL 2022	SCALE: 1:100 @ A3