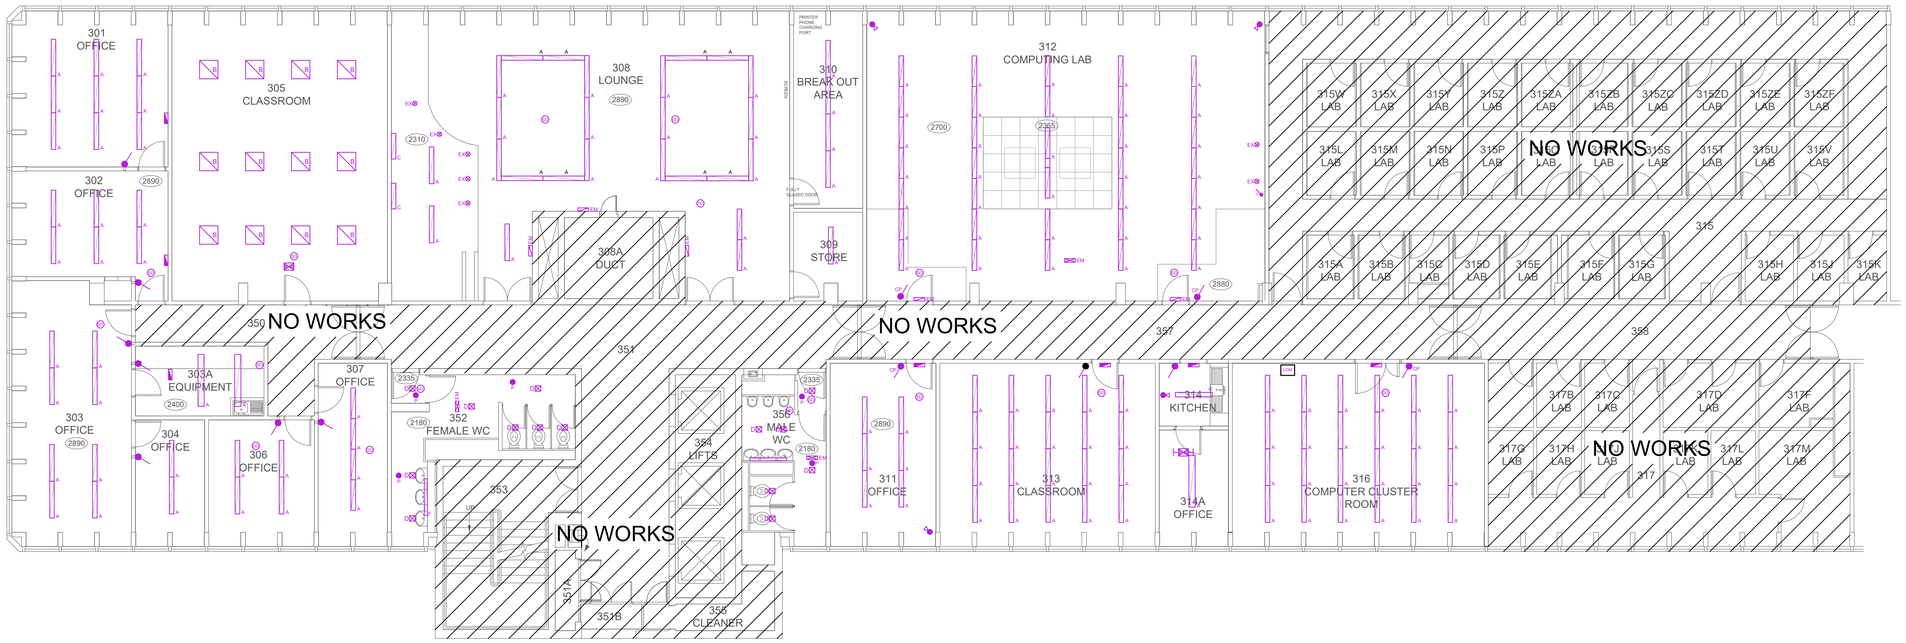

Xref(s) :
1. N/A

Notes :
1. THIS DRAWING INDICATES ENGINEERING SERVICES INSTALLATION WORK ONLY AND MUST NOT BE TAKEN AS ACCURATELY REPRESENTING ANY OTHER DETAIL.
2. THIS DRAWING SHOWS THE DESIGN INTENT AND MUST NOT BE USED FOR INSTALLATION PURPOSES.
3. THIS DRAWING SHOULD BE READ IN CONJUNCTION WITH ALL OTHER DRAWINGS, SPECIFICATIONS AND SCHEDULES RELATED TO THE PROJECT.
4. THIS DRAWING IS COPYRIGHT OF FOWLER MARTIN PLEASE OBTAIN PERMISSION BEFORE COPYING, THIS DRAWING MUST NOT BE MODIFIED OTHER THAN BY FOWLER MARTIN.
5. THIS DRAWING IS NOT TO BE SCALED, ALL DIMENSIONS ARE NOMINAL IN MILLIMETRES AND MUST BE CHECKED ON SITE.
6. ANY DISCREPANCIES SHOULD BE BROUGHT TO THE ATTENTION OF THE CONSULTANT, IF IN DOUBT ASK.

Legend :

A — NEW LIGHTING THORN LED SUSPENDED LUMINAIRE AS SLOIN RANGE REF; 22169785

B — NEW LIGHTING THORN 600x600 LED RECESSED LUMINAIRE AS IQ BEAM REF; 92927335

NEW LIGHTING ZUMTOBEL LED TRACK LUMINAIRE AS IQ BEAM REF; 60211166

D — NEW LIGHTING THORN SURFACE LED UNIT AS KATONA REF; 92905548

E — NEW LIGHTING THORN LED POPPACK REF; 96631556

CP — EX-OR 4 BUTTON CONTROL PLATE

LCM — LIGHTING CONTROL MODULE

P — EX-OR MICROWAVE SENSOR

EX-OR PIR SURFACE MOUNTED SENSOR REF;

EM EMERGENCY LIGHTING
SD SMOKE DETECTOR

Revisions :

Ref.	Date	Description	By	App
T01	31-05-22	TENDER ISSUE	MP	SA

Location Plan :
N/A

FOWLER MARTIN
CHARTERED BUILDING SERVICES ENGINEERS
Fowler Martin
1-2 Grange Court, The Limes,
Ingatestone, Essex CM4 0GB
T 01277 350 802
E mail@fowlermartin.com
W www.fowlermartin.com

Client :
UNIVERSITY COLLEGE LONDON
GOWER STREET
LONDON
WC1E 6BT

Project :
UCL 26 BEDFORD WAY

3RD FLOOR LIGHTING REPLACEMENT WORKS - PD/LISTED PLANNING

Title :
26 BEDFORD WAY

PROPOSED THIRD FLOOR

OFFICE LIGHTING UPGRADE LAYOUT

Date :	31-05-22	Designed by :	MP
Paper Size :	A1	Approved by :	SA
Scale :	1:100	Drawn by :	GB

Drg Ref : 2173-FM-XX-03-DR-E-5100
Rev : T01