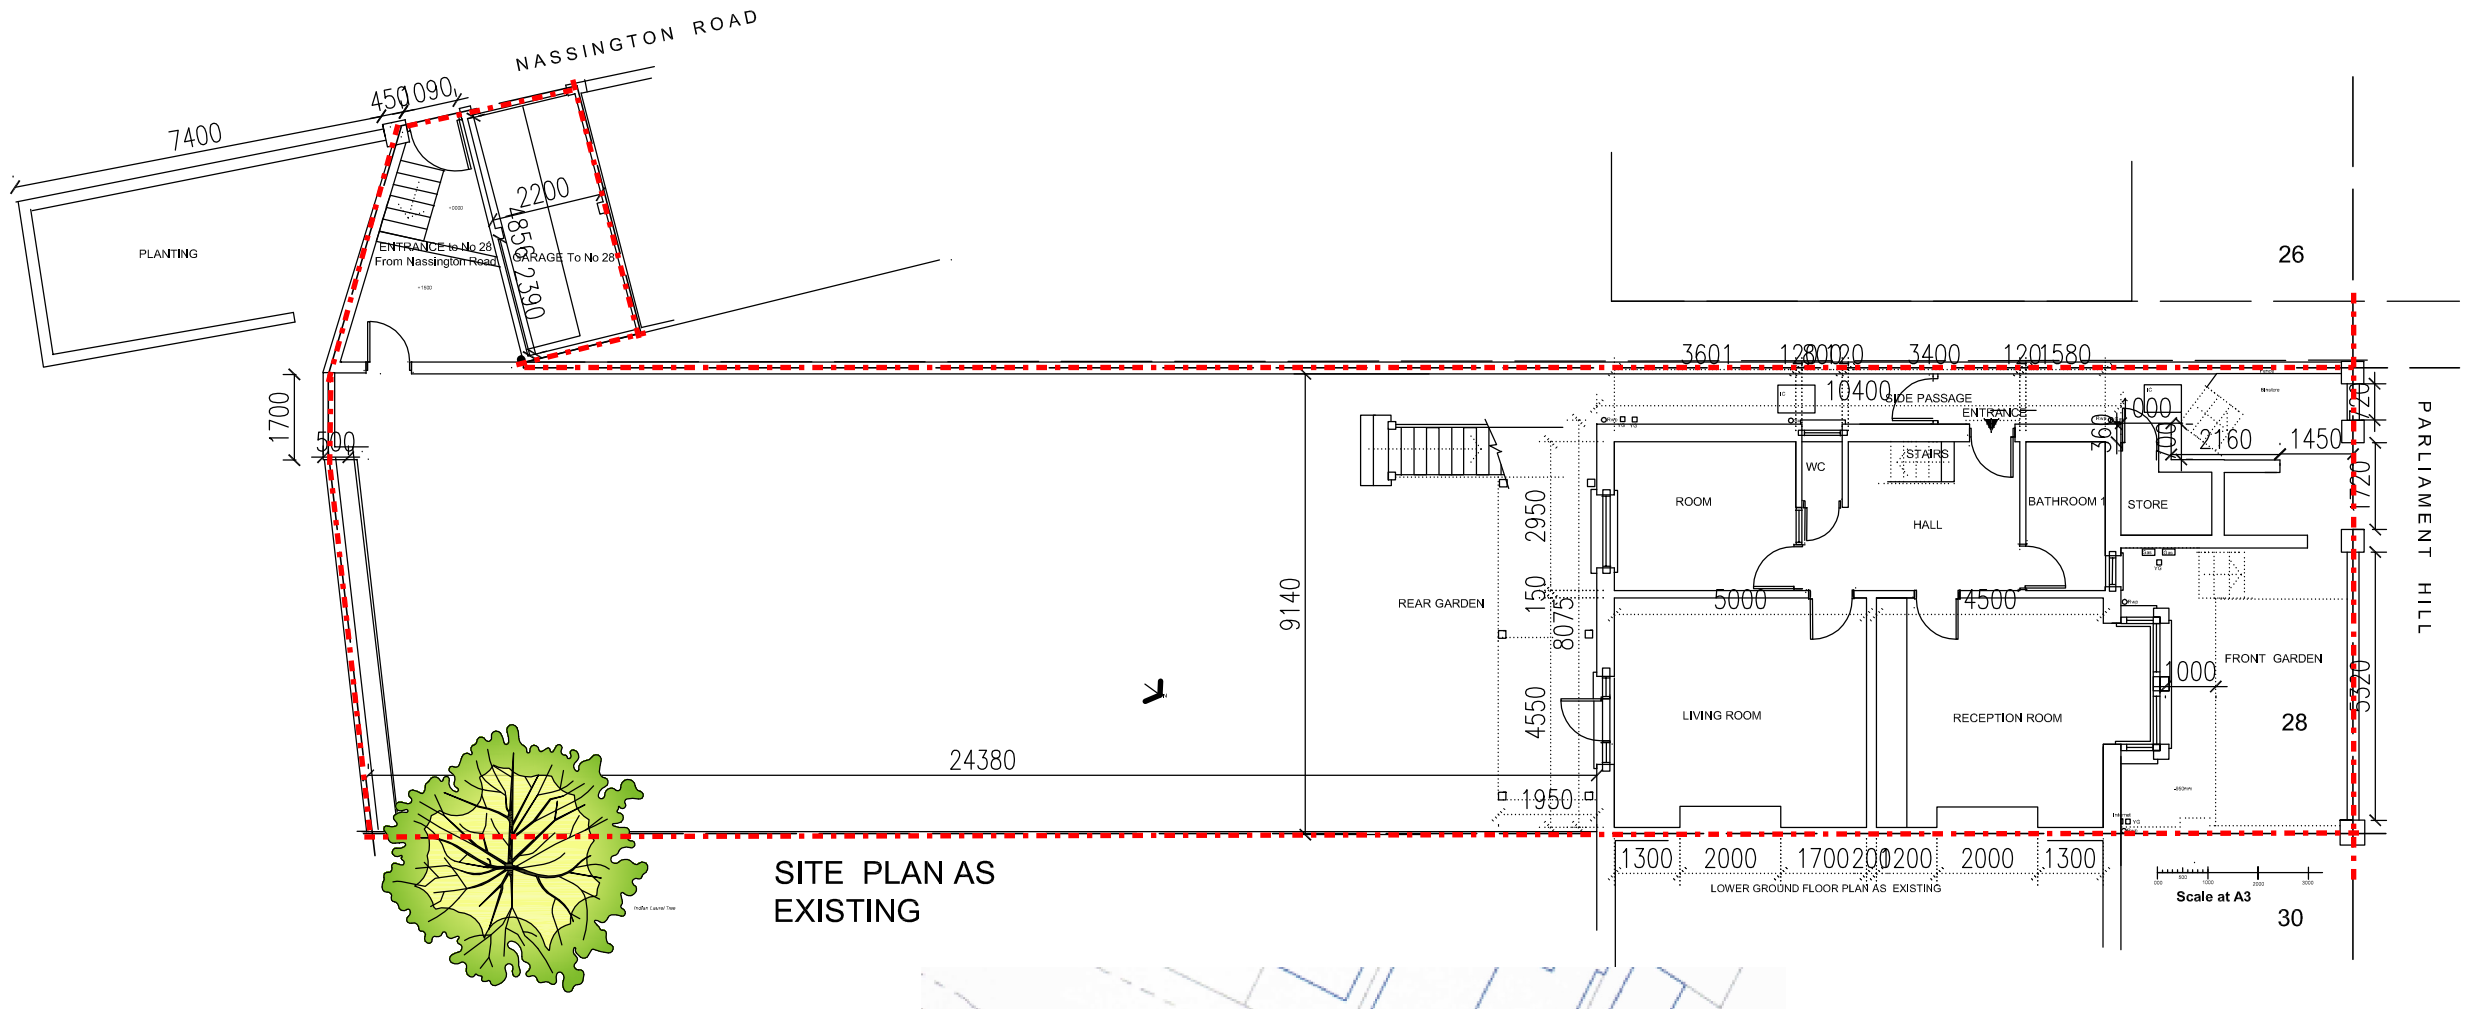

SITE PLAN AS EXISTING

LOCATION PLAN

NEALE & NORDEN CONSULTANTS 17 DARTMOUTH PARK AVENUE LONDON NW5 1JL f 0207 813 4223 e- nordenroy@aol.com	title: SITE PLAN PLAN AS EXISTING	REVISIONS NO. DATE DESCRIPTION A B C	project: 28 PARLIAMENT HILL LONDON NW3	SHEET NO.: D02 all dimensions to be verified on site job no. 463/D02 scale 1:150@A3 date 12/09/2021	DRN: K CHK: