PRIOR TO THE COMMENCEMENT OF ANY WORKS. THE BUILDER IS TO CHECK AND/OR DETERMINE ALL CONSTRUCTION DETAILS, INCLUDING CHECKING EXISTING SITE LEVELS AND DIMENSIONS.

Rev.	Date	Details	Drawn

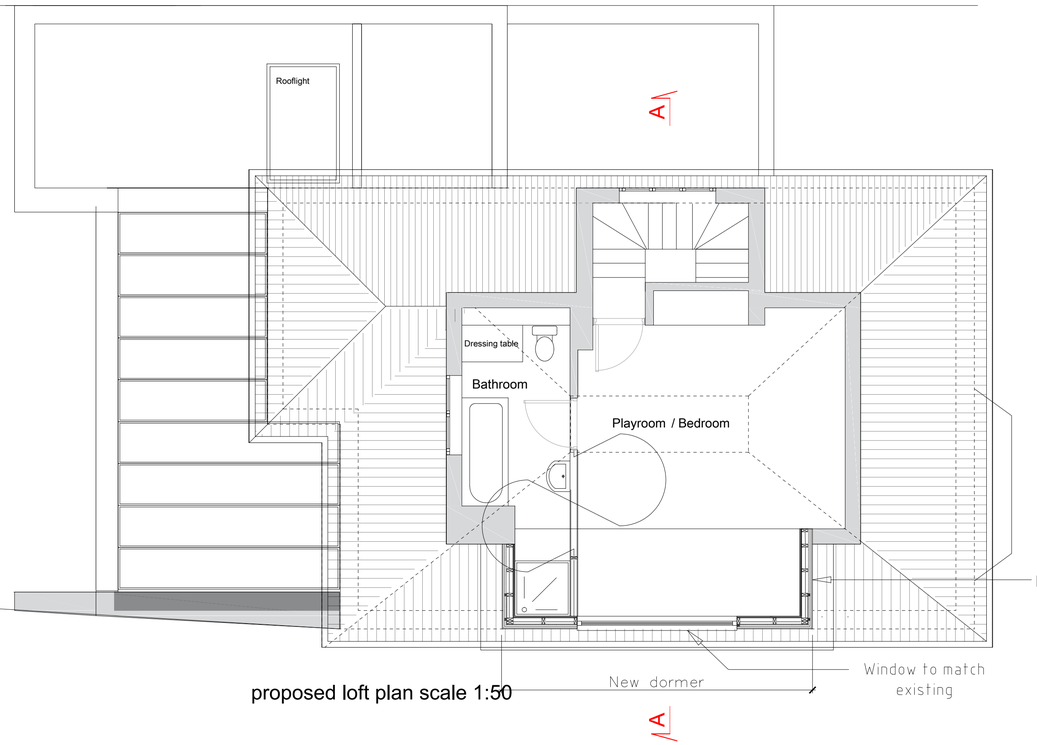

proposed loft plan scale 1:50

proposed east elevation scale 1:50

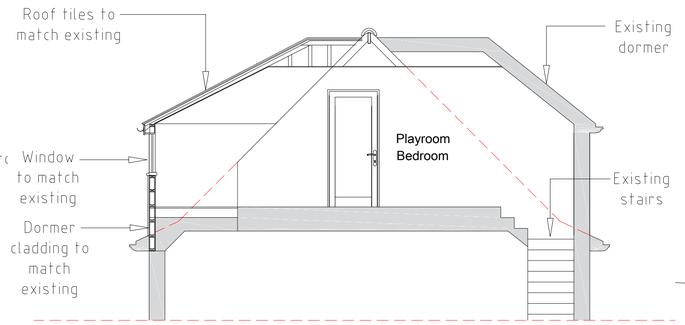

proposed section scale 1:50

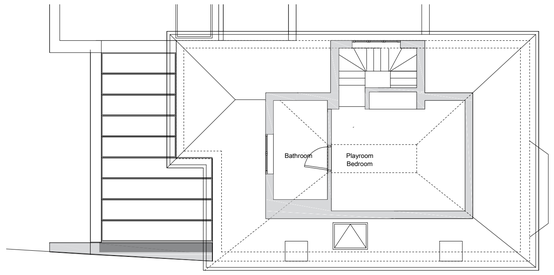

existing loft plan scale 1:100

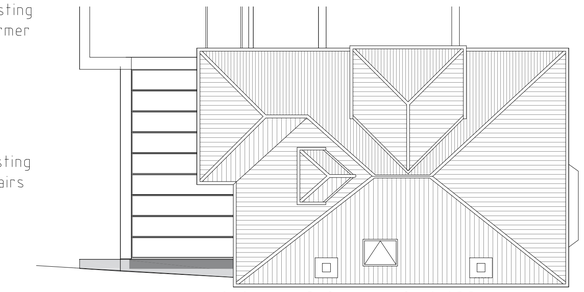

existing roof plan scale 1:100

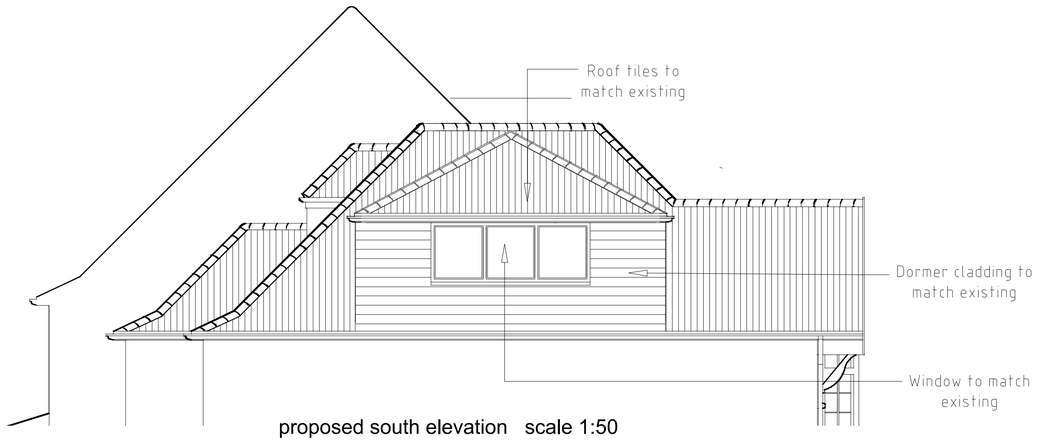

proposed south elevation scale 1:50

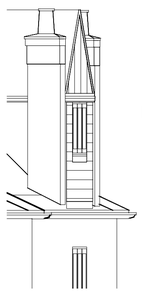

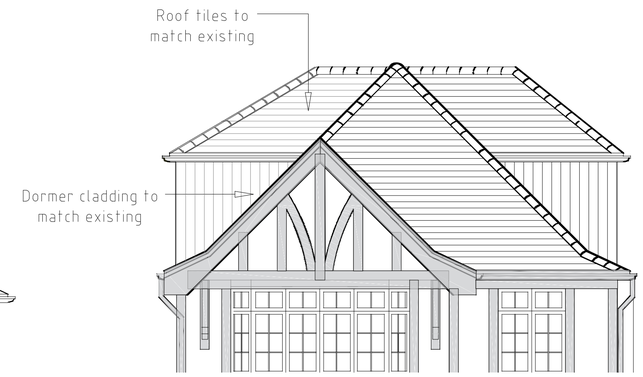

proposed west elevation scale 1:50

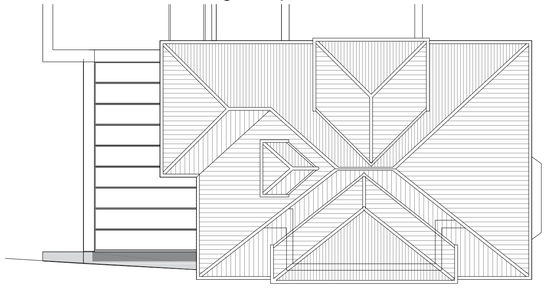

proposed roof plan scale 1:100

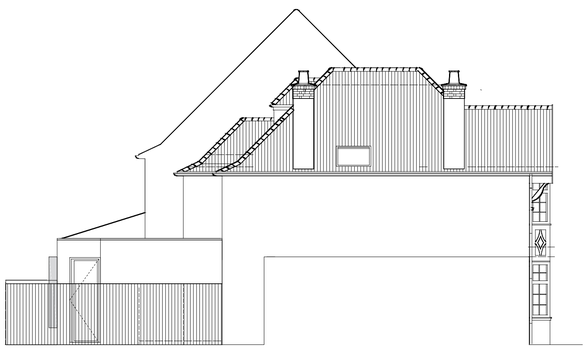

existing south elevation scale 1:100

existing west elevation scale 1:100

existing east elevation scale 1:100

Client:
67 Hillway, Highgate, London, N6 6AB

Site Address:
67 Hillway,
Highgate, London
N6 6AB

Description:
Existing Plans and Elevations
Proposed Plans and Elevations
Proposed Section A - A

Drawing Number: W-01

Date: JULY 2022

Scale: As shown @ A1

Status: BUILDING CONTROL

AutoCAD Reference: -

BUILDTECH
BUILDING SURVEYORS

2 Brookmans Manor
2 Georges Wood Road AL9 7BZ
Tel 017 0765 6646 E-mail: alanbuildtech@aol.com