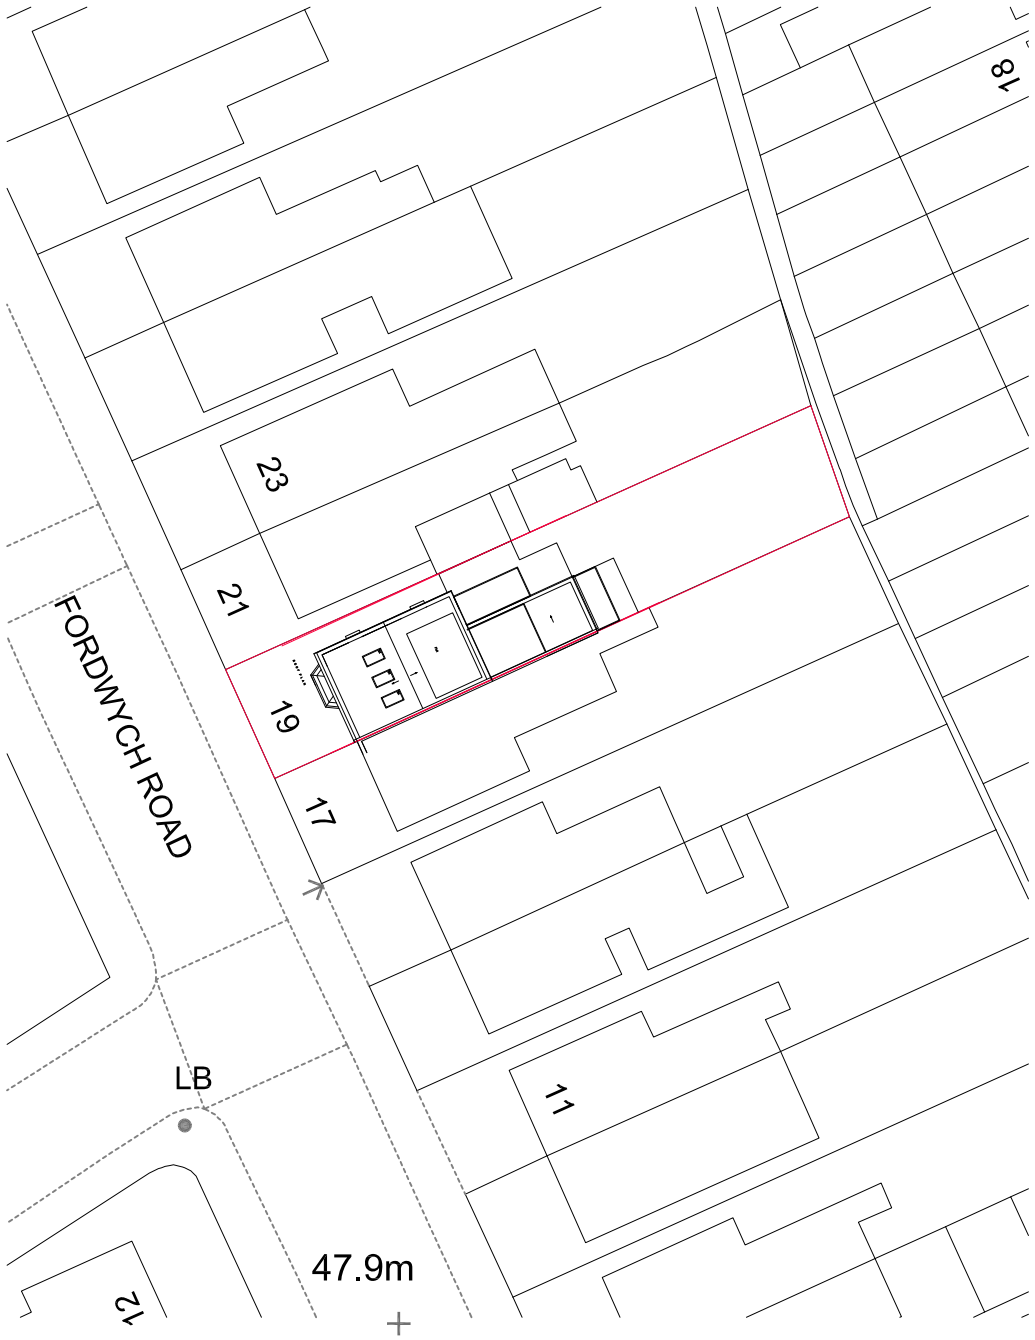

SITE PLAN 1:500

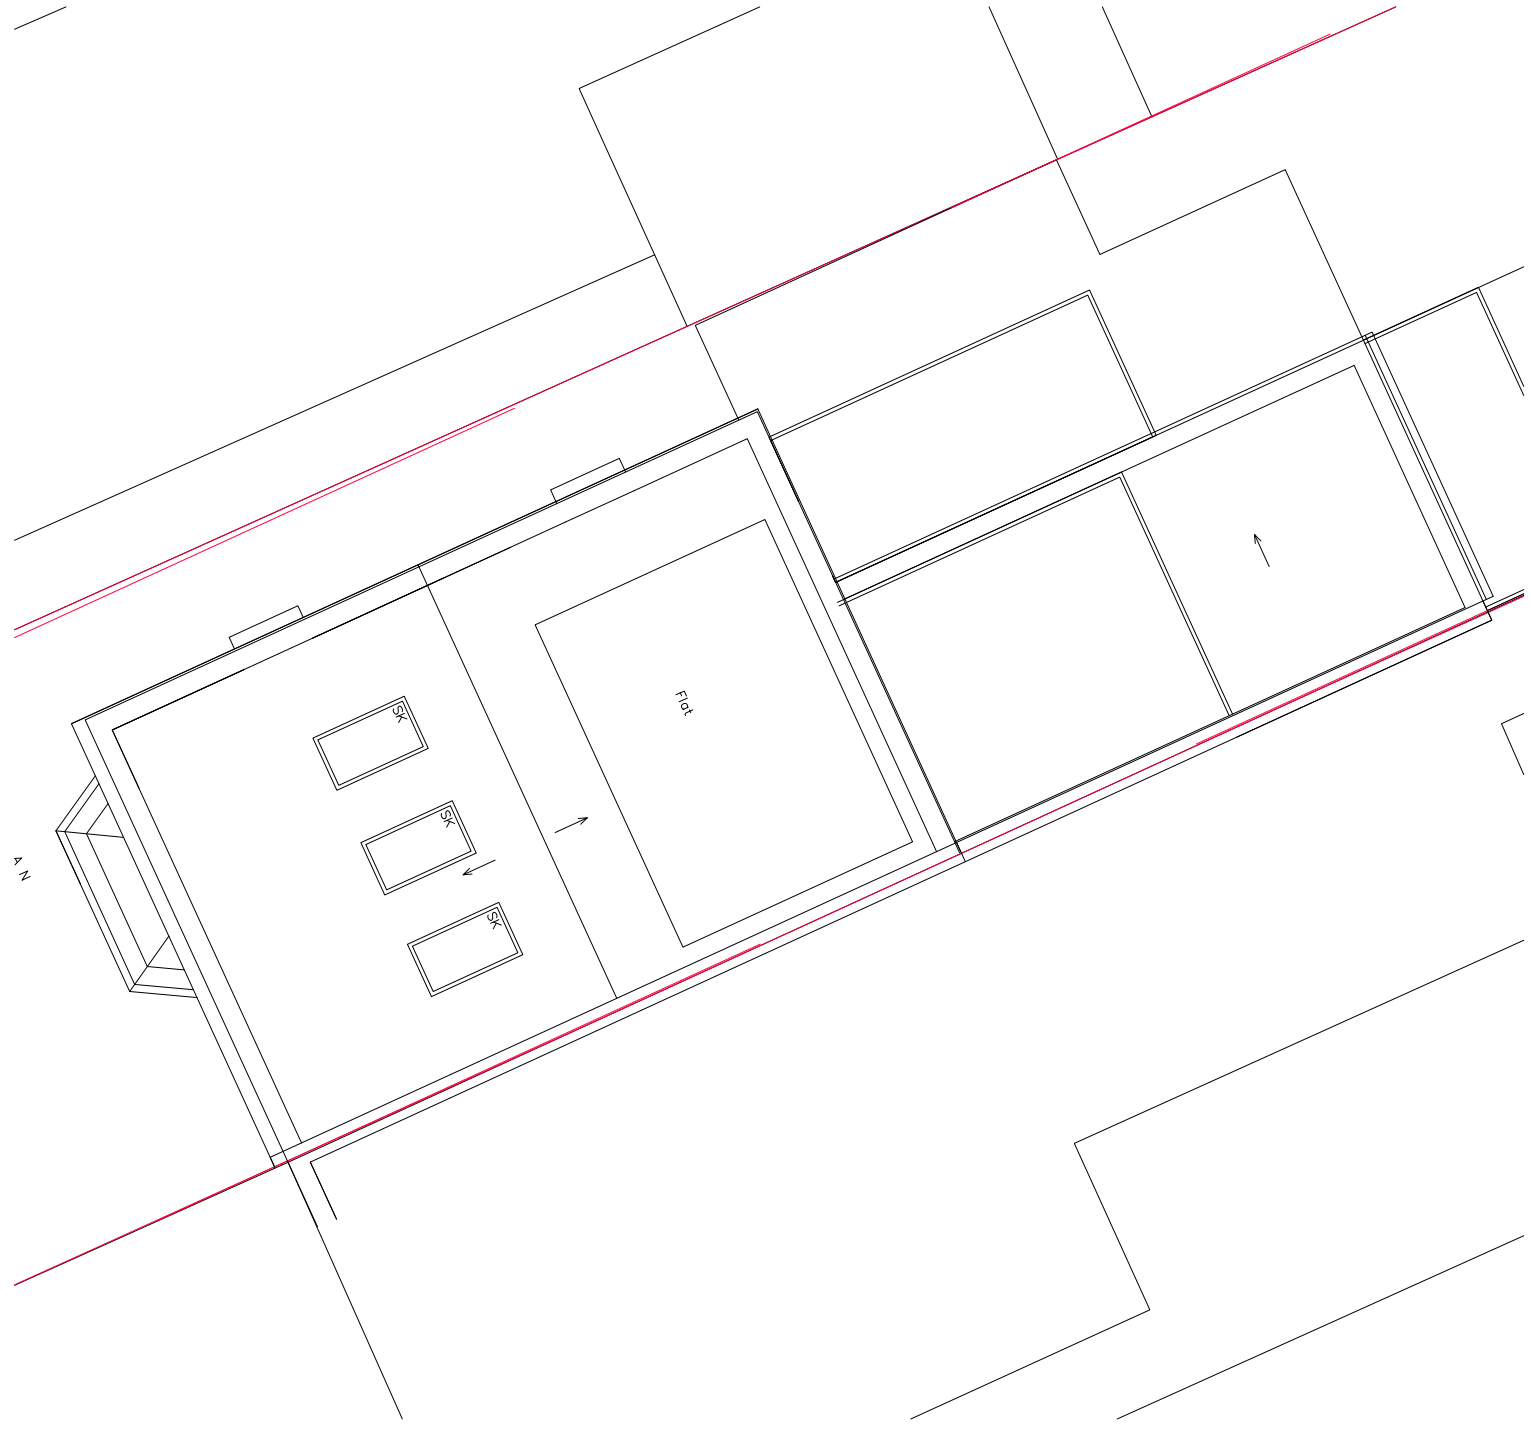

SITE PLAN 1:100

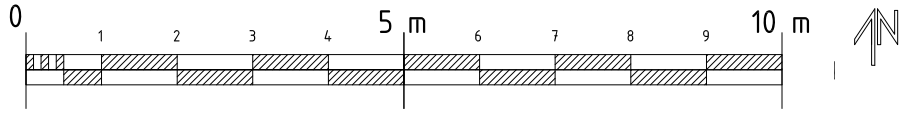

DRAWING STATUS

PL

DISCLAIMER

Drawing to be read in conjunction with all the relevant information.

All written dimensions to be checked on site before work commences. Discrepancies, where identified, must be reported to the architect immediately.

This drawing is the property of LIFE-U DESIGN and must not be reproduced or disclosed to any unauthorised person either wholly or in part without written consent.

NOTES / KEYS

REV.	DATE	DESCRIPTION
01	00/00/000	Issued to/for

LIFE U DESIGN

W life-udesign.com
E carle@life-udesign.com
T +44 (0) 207 097 3898
M +44 (0) 77 66 745 415

CLIENT

-

PROJECT

19 Fordwych Road
NW2 3TN

SCALE	DATE
1:500 & 1:100@A3	2022/04
DRAWN BY	CHECKED BY

DRAWING TITTLE

PROPOSED
SITE & LOCATION PLANS

DRAWING NO.	PROJECT NO.	REV.
PL01	22029	-