Notes
1- This drawing is not for construction
2- All Dimension are in millimeters
3- Dimensions are not to be scaled directly from drawings
4- All dimensions are to be checked on site and the Architect is to be inform of any discrepancies before construction commences
5- All references to drawings refer to current revision of that drawing
6- The Copyright of this drawing belongs to Echinus Design Studio Limited.

0 1 2 3 4 6m

scale 1:100

DETAIL 1

SIGNAGE

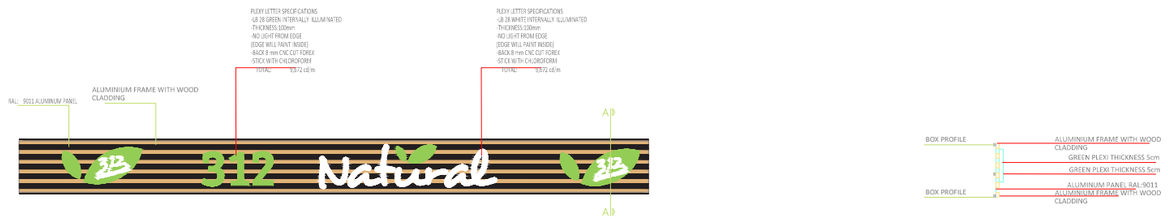

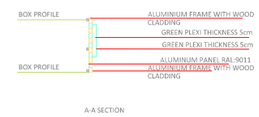

A-A SECTION

DETAIL 2

SIGNAGE

DETAIL 3

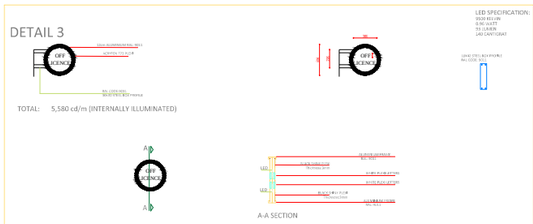

FULL PLANNING APPLICATION

ECHINUS DESIGN STUDIO
27 Old Gloucester Street, WC1N 3AX
www.echinusdesignstudio.com

Client	MR AZIZ
Project	155-157 High Gate Road, NW5 1LJ
Scale 1/100@A3	Date 05/2022
Drawn By E.A	
Drawing No. A108	
Drawing title Proposed Sign Detail	