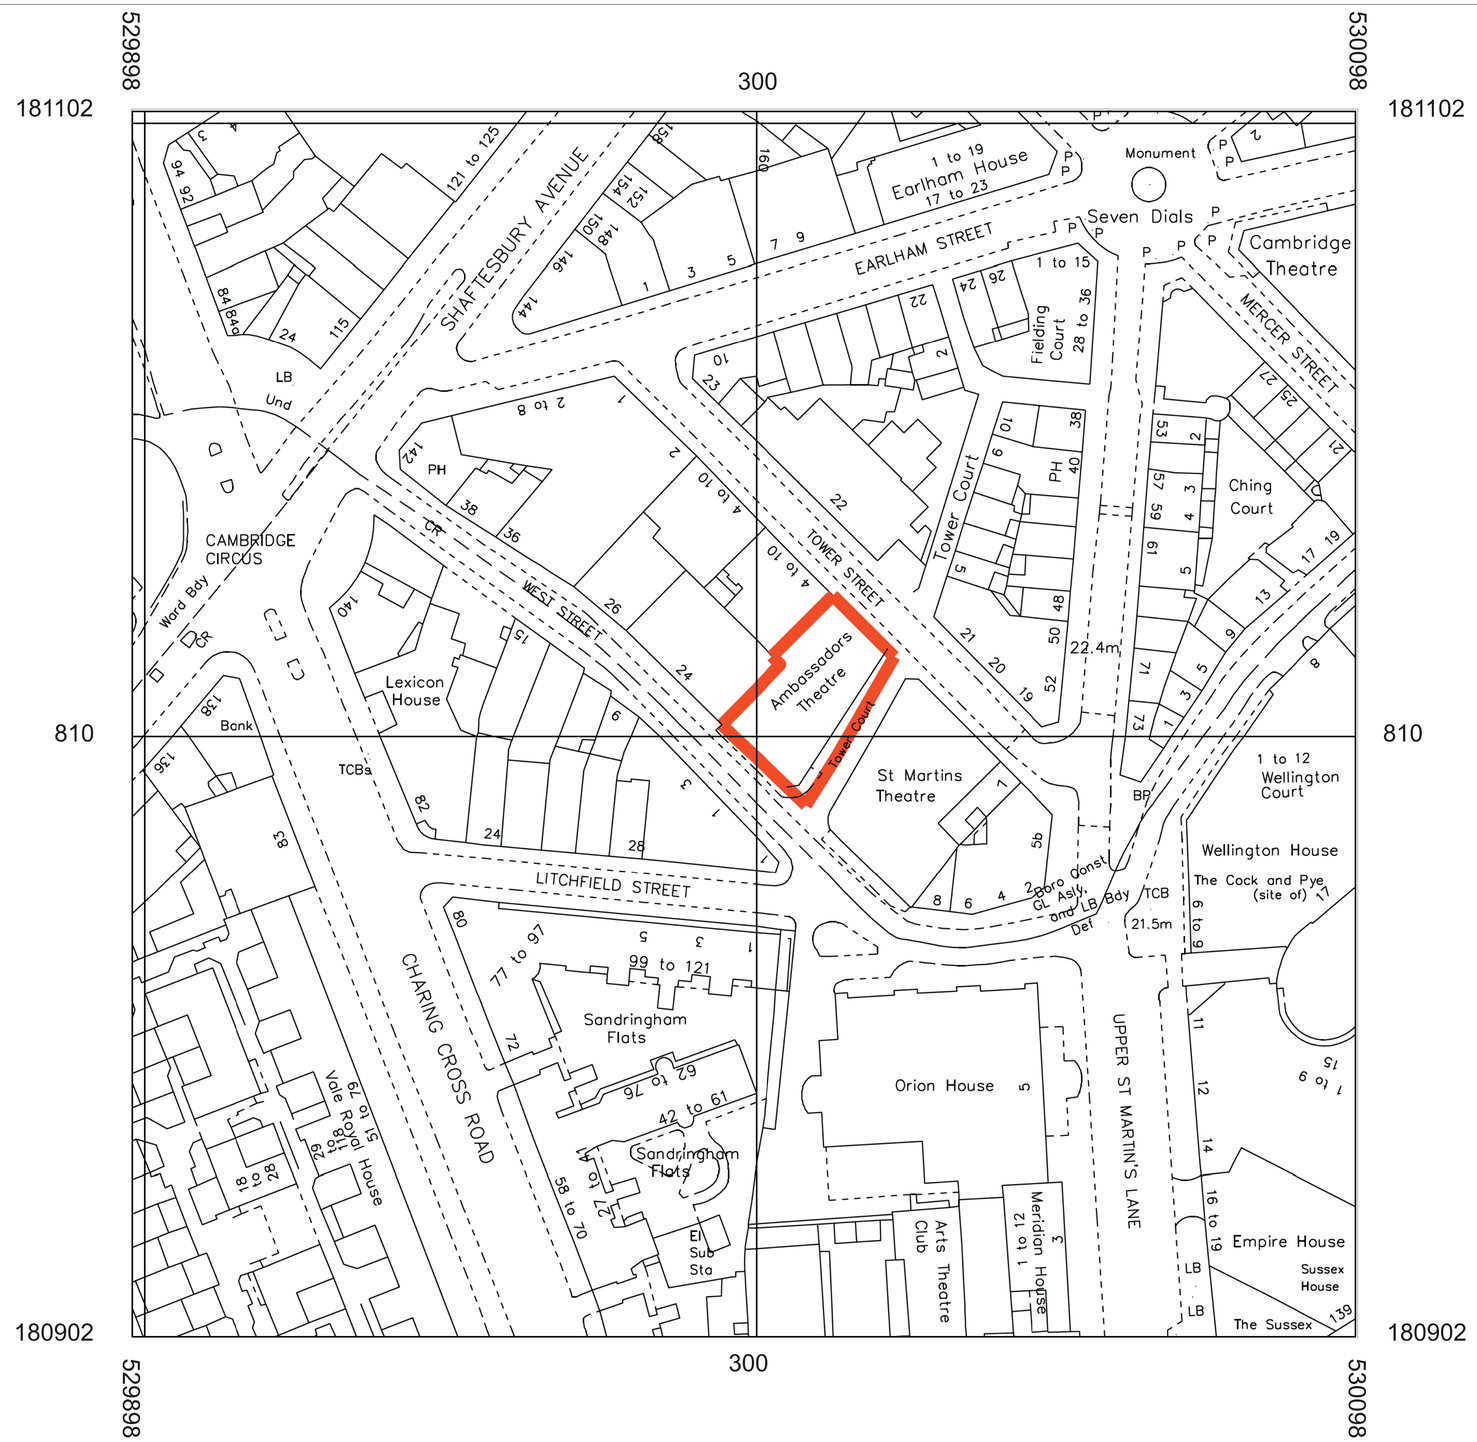

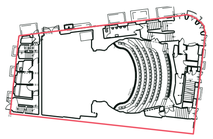

The Site - The Ambassadors Theatre
West St, London WC2H 9ND

THE CONTRACTOR IS TO CHECK AND VERIFY ALL BUILDING AND SITE DIMENSIONS, LEVELS AND SEWER INVERT LEVELS AT CONNECTION POINTS BEFORE WORK STARTS

THIS DRAWING IS TO BE READ AND CHECKED IN CONJUNCTION WITH ENGINEERS AND OTHER SPECIALIST DRAWINGS

THE DRAWING AND THE WORKS DEPICTED ARE THE COPYRIGHT OF THIS PRACTICE AND MAY NOT BE REPRODUCED EXCEPT BY WRITTEN PERMISSION

N

0 10m 50m 100m

Rev:	Date:	Description
/	10/06/22	Planning Issue

Job: 2201 Ambassadors Theatre
Client: Ambassador Theatre Group

Drawing: Site Location Plan
Drawing no: 2201-3-001
Rev:
Status: Stage 3
Scale: 1:1250@A3; 1:2500@A1
Date: 10/06/22

citizensdesignbureau
Ground Floor Units 01 & 03, 6 Westgate Street, London, E8 3RN
t : 02030959732
e : everyone@citizensdesignbureau.net