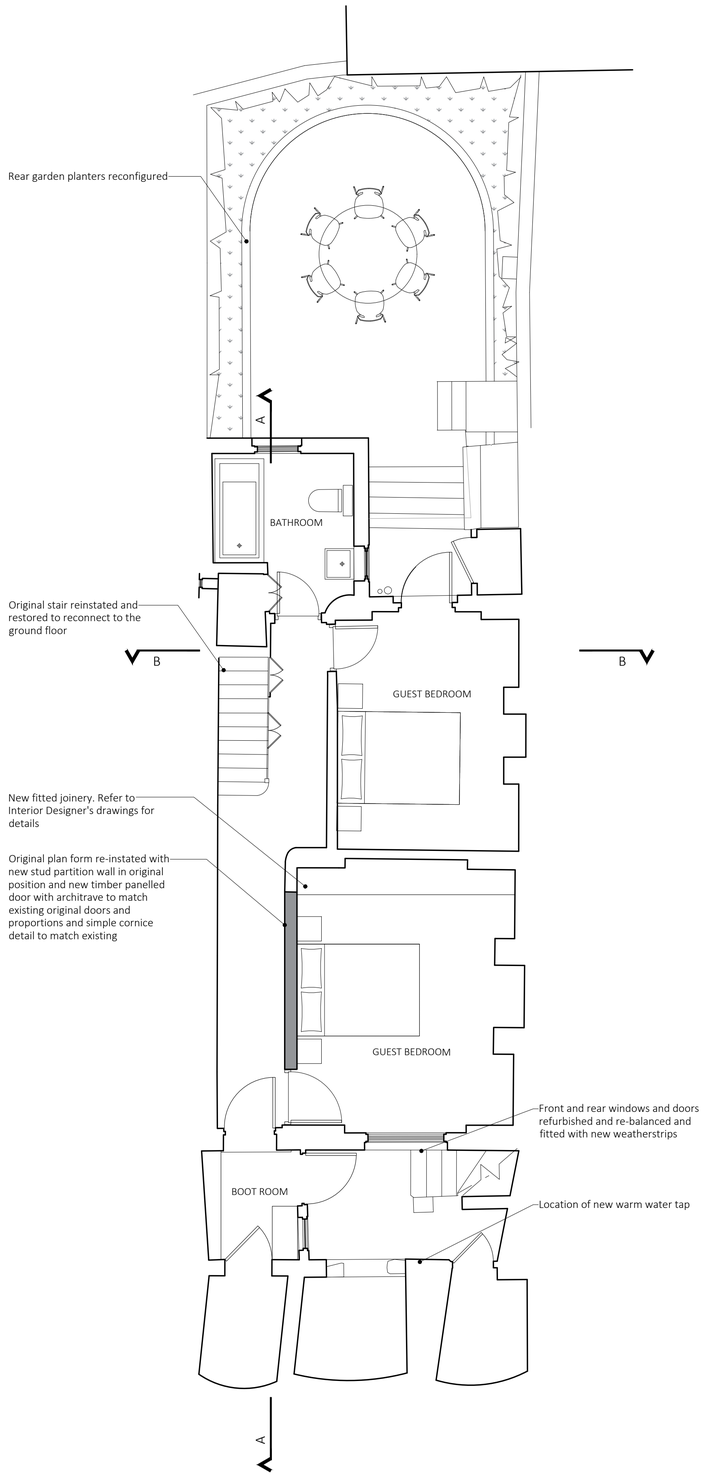

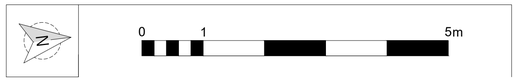

rev	date	description	revised by	audited by
P4	28.07.2022	Issued for Planning	KS	HJ
P3	26.07.2022	Draft Planning Issue	KS	HJ
P2	13.07.2022	Draft Planning Issue	KS	HJ
P1	22.06.2022	Draft Planning Issue	KS	HJ

stage: PLANNING

drawing title: PROPOSED Basement Floor Plan

suitability code: S2

CONTRACTORS ARE NOT TO SCALE DIMENSIONS FROM THIS DRAWING

LIPTON PLANT ARCHITECTS
University House
53-55 East Road
London
N1 6AH
T +44 (0)20 7288 1333
F +44 (0)20 7288 0333
E mail@lparchitects.co.uk
W www.lparchitects.co.uk

client: Matthew & Sharon Donaldson

project: 33 Chalcot Crescent London NW1

THIS DRAWING IS COPYRIGHT

scale	drawn by	audited by	job no	originator	zone	level	type	role	dwg no	revision
1:50@A1 1:100@A3	KS	HJ	619	LPA	ZZ	xx	DR	A	3.1.101	P4