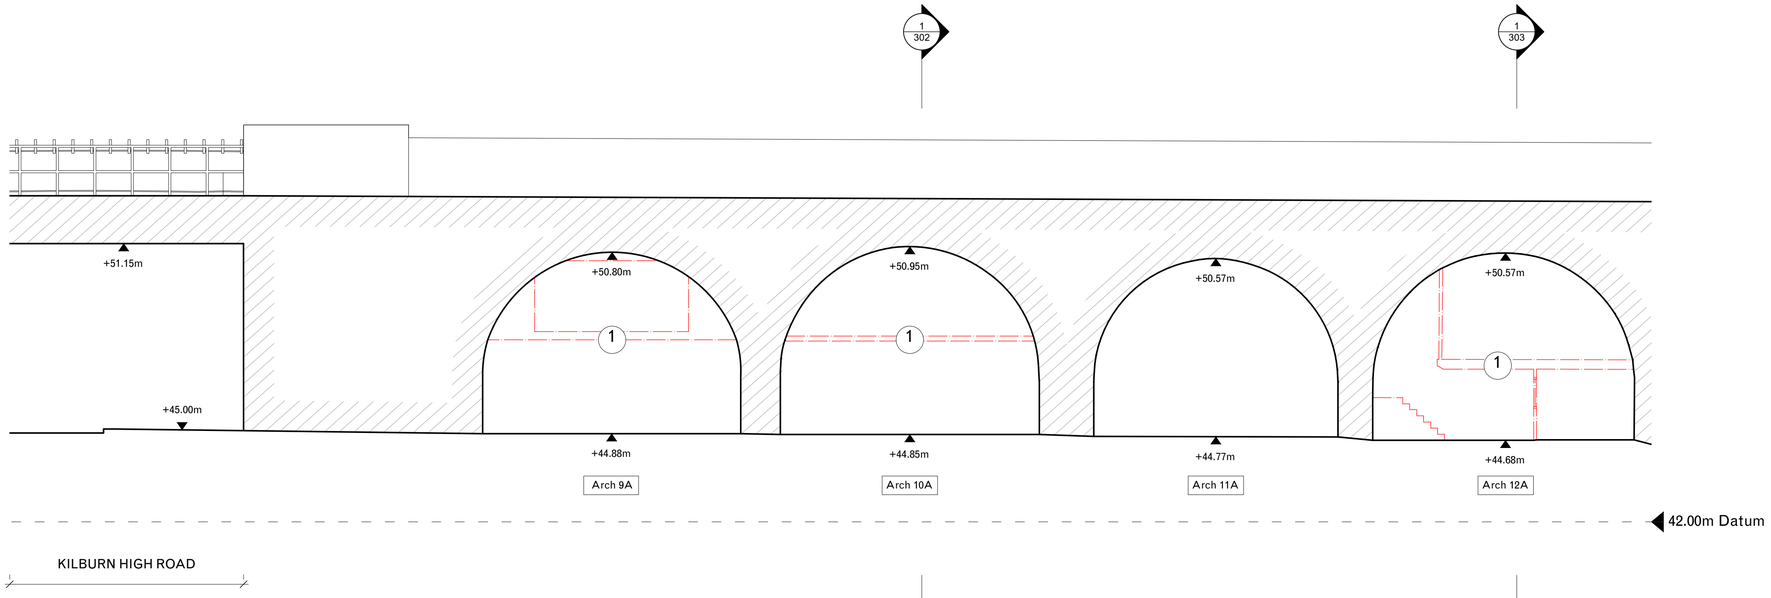

1 Section BB: Central Viaduct

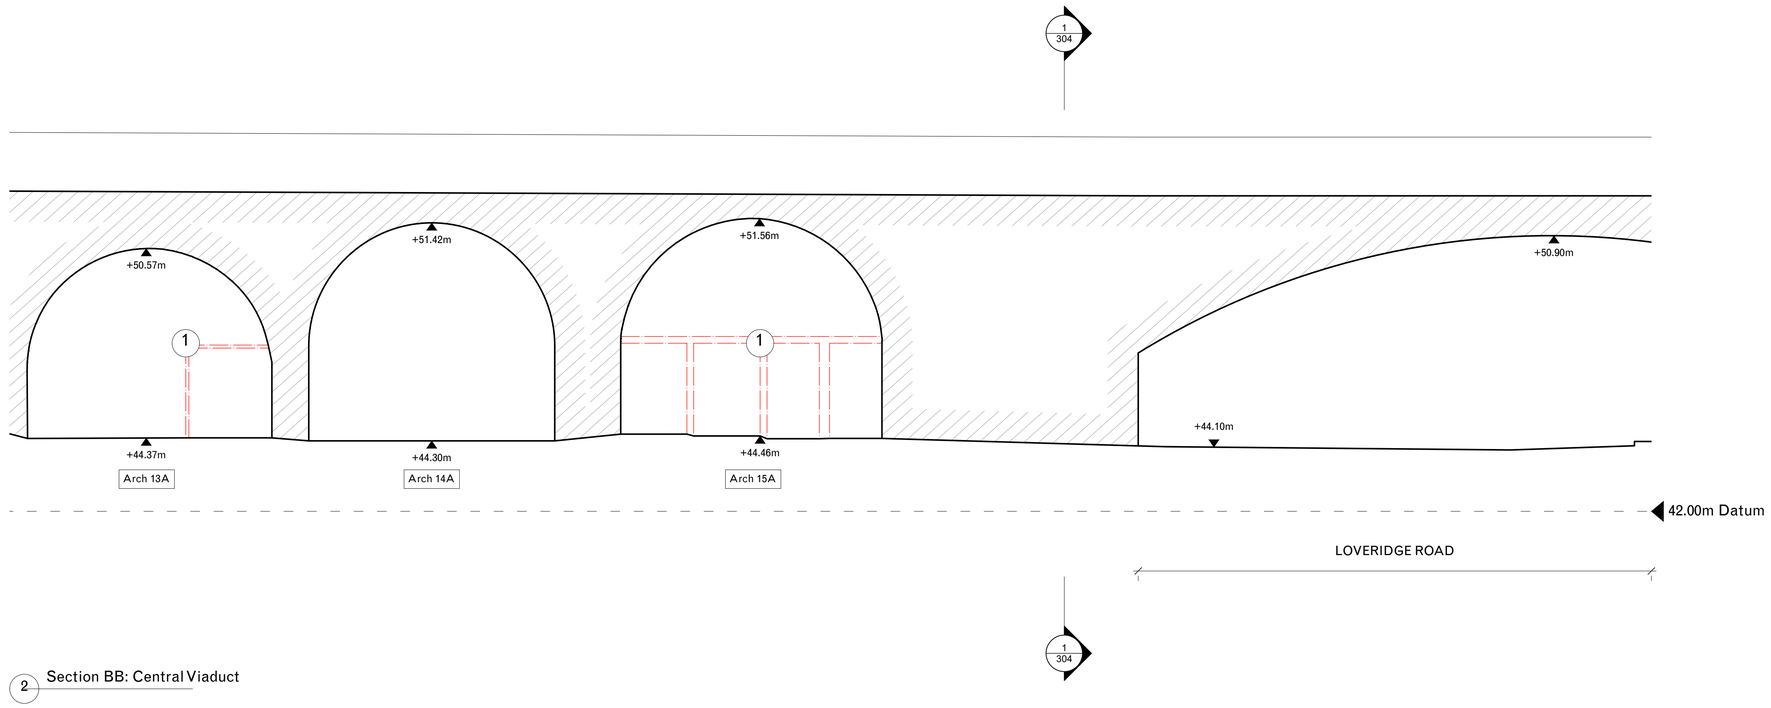

2 Section BB: Central Viaduct

DK-CM

TELEPHONE
+44 (0) 207 729 4140

EMAIL
studio@dk-cm.com

WEBSITE
www.dk-cm.com

ADDRESS
Unit 12, 5 Durham Yard
Teesdale Street
London, E2 6QF

PROJECT
Kilburn Arches

CLIENT
Transport for London

DRAWING TITLE
Existing sections: Kilburn Mews South Viaduct

DRAWING NUMBER
2108-S3-X-301--

DRAWN/ CHECKED
EP / CM

SCALE
1:100@A1
1:200@A3

STATUS
Stage 3

CREATION DATE
07.07.2022

NOTES

1. All co-ordinates, levels, dimensions and discrepancies are to be reported to the architect immediately.
2. This drawing is to be read in conjunction with all other Engineers' drawings, details and specification.
3. For site information and dimensions please refer to commissioned measured survey.
4. All drawings to be read in conjunction with architectural specification.
5. Do not scale from these drawings. Use figured dimensions only.
6. All dimensions in mm.

Notes

1. Existing internal fit-out including floors, partitions, linings, finishes and services to be removed.

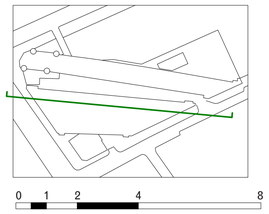

Revision

DR1	Draft Planning Set	15/07/2022
-	PLANNING	19/08/2022