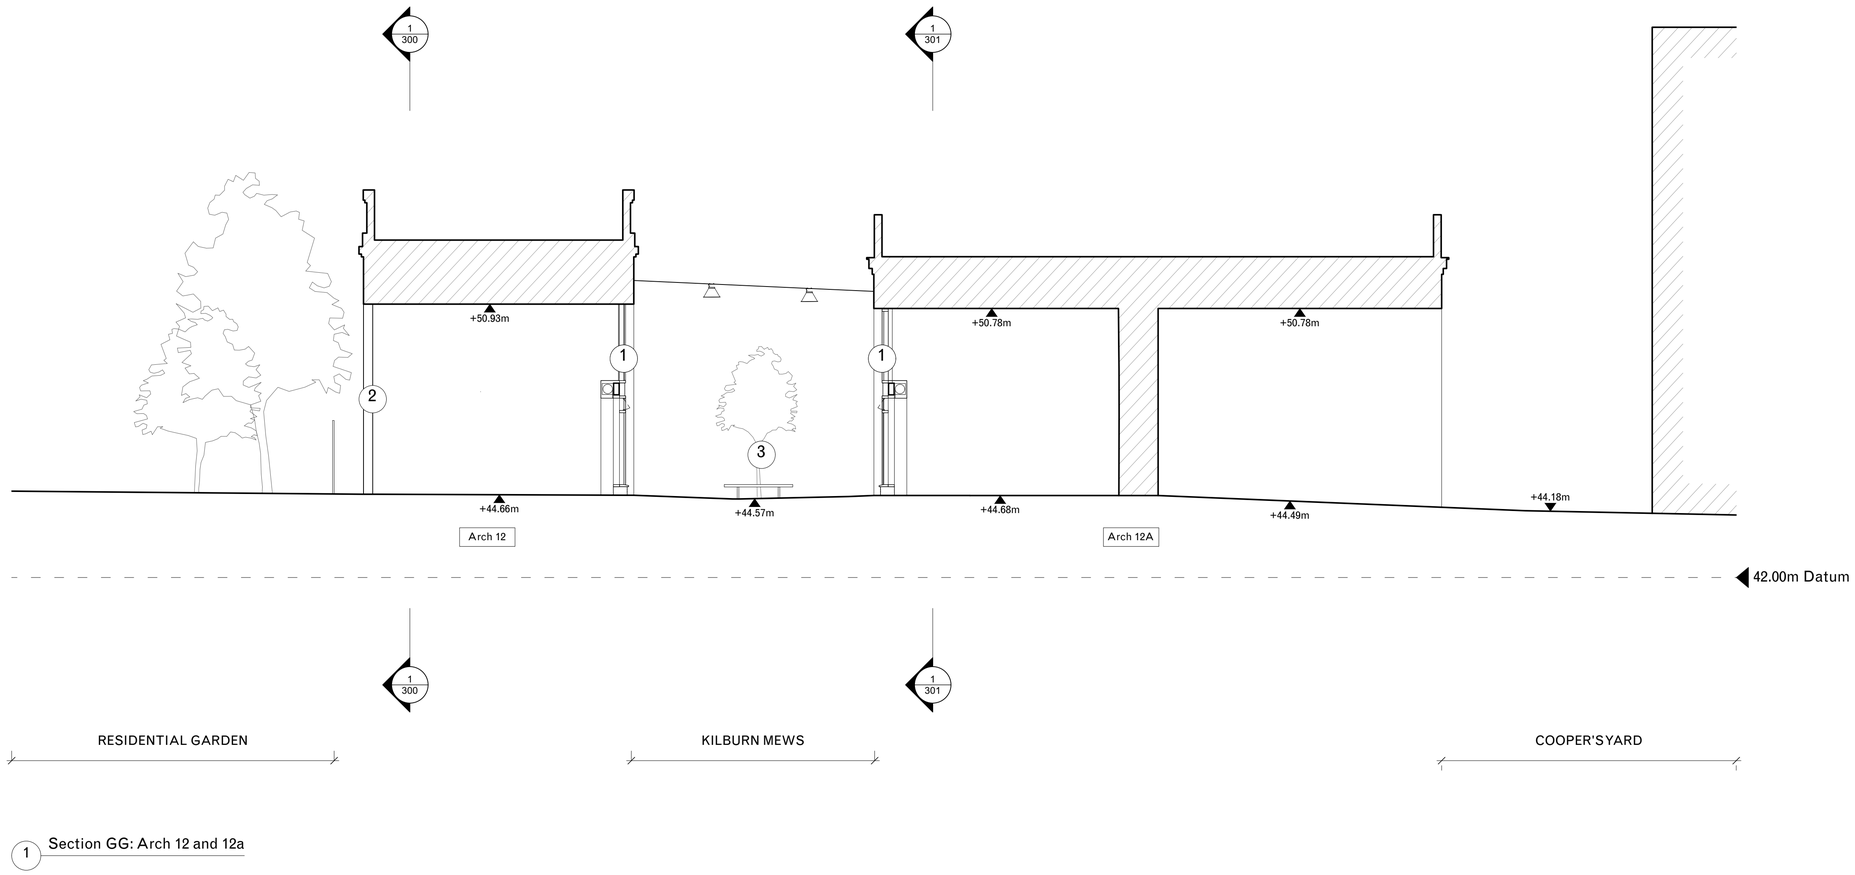

1 Section GG: Arch 12 and 12a

DK-CM

TELEPHONE
+44 (0) 207 729 4140

EMAIL
studio@dk-cm.com

WEBSITE
www.dk-cm.com

ADDRESS
Unit 12, 5 Durham Yard
Teesdale Street
London, E2 6QF

PROJECT
Kilburn Arches

CLIENT
Transport for London

DRAWING TITLE
Proposed sections: Arch 12 and 12a

DRAWING NUMBER
2108-S3-303--

DRAWN/ CHECKED
EP / CM

SCALE
1:100@A1
1:200@A3

STATUS
Stage 3

CREATION DATE
07.07.2022

NOTES

1. All co-ordinates, levels, dimensions and discrepancies are to be reported to the architect immediately.
2. This drawing is to be read in conjunction with all other Engineers' drawings, details and specification.
3. For site information and dimensions please refer to commissioned measured survey.
4. All drawings to be read in conjunction with architectural specification.
5. Do not scale from these drawings. Use figured dimensions only.
6. All dimensions in mm.

Notes

1. New frontages to existing arches
2. Existing brick infills to rear to be retained / reclaimed wherever possible and structural openings re-used. New insulation to be applied internally to increase thermal performance. New infills proposed where re-use of existing is not possible.
3. Central island of semi-mature tree distributed along length of Mews with seating around. Indicative layout of planters, trees and furniture shown.

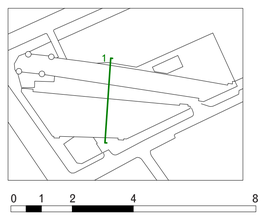

Revision

DR1	Draft Planning Set	15/07/2022
DR2	Planning draft updates	05/08/2022
-	PLANNING	19/08/2022