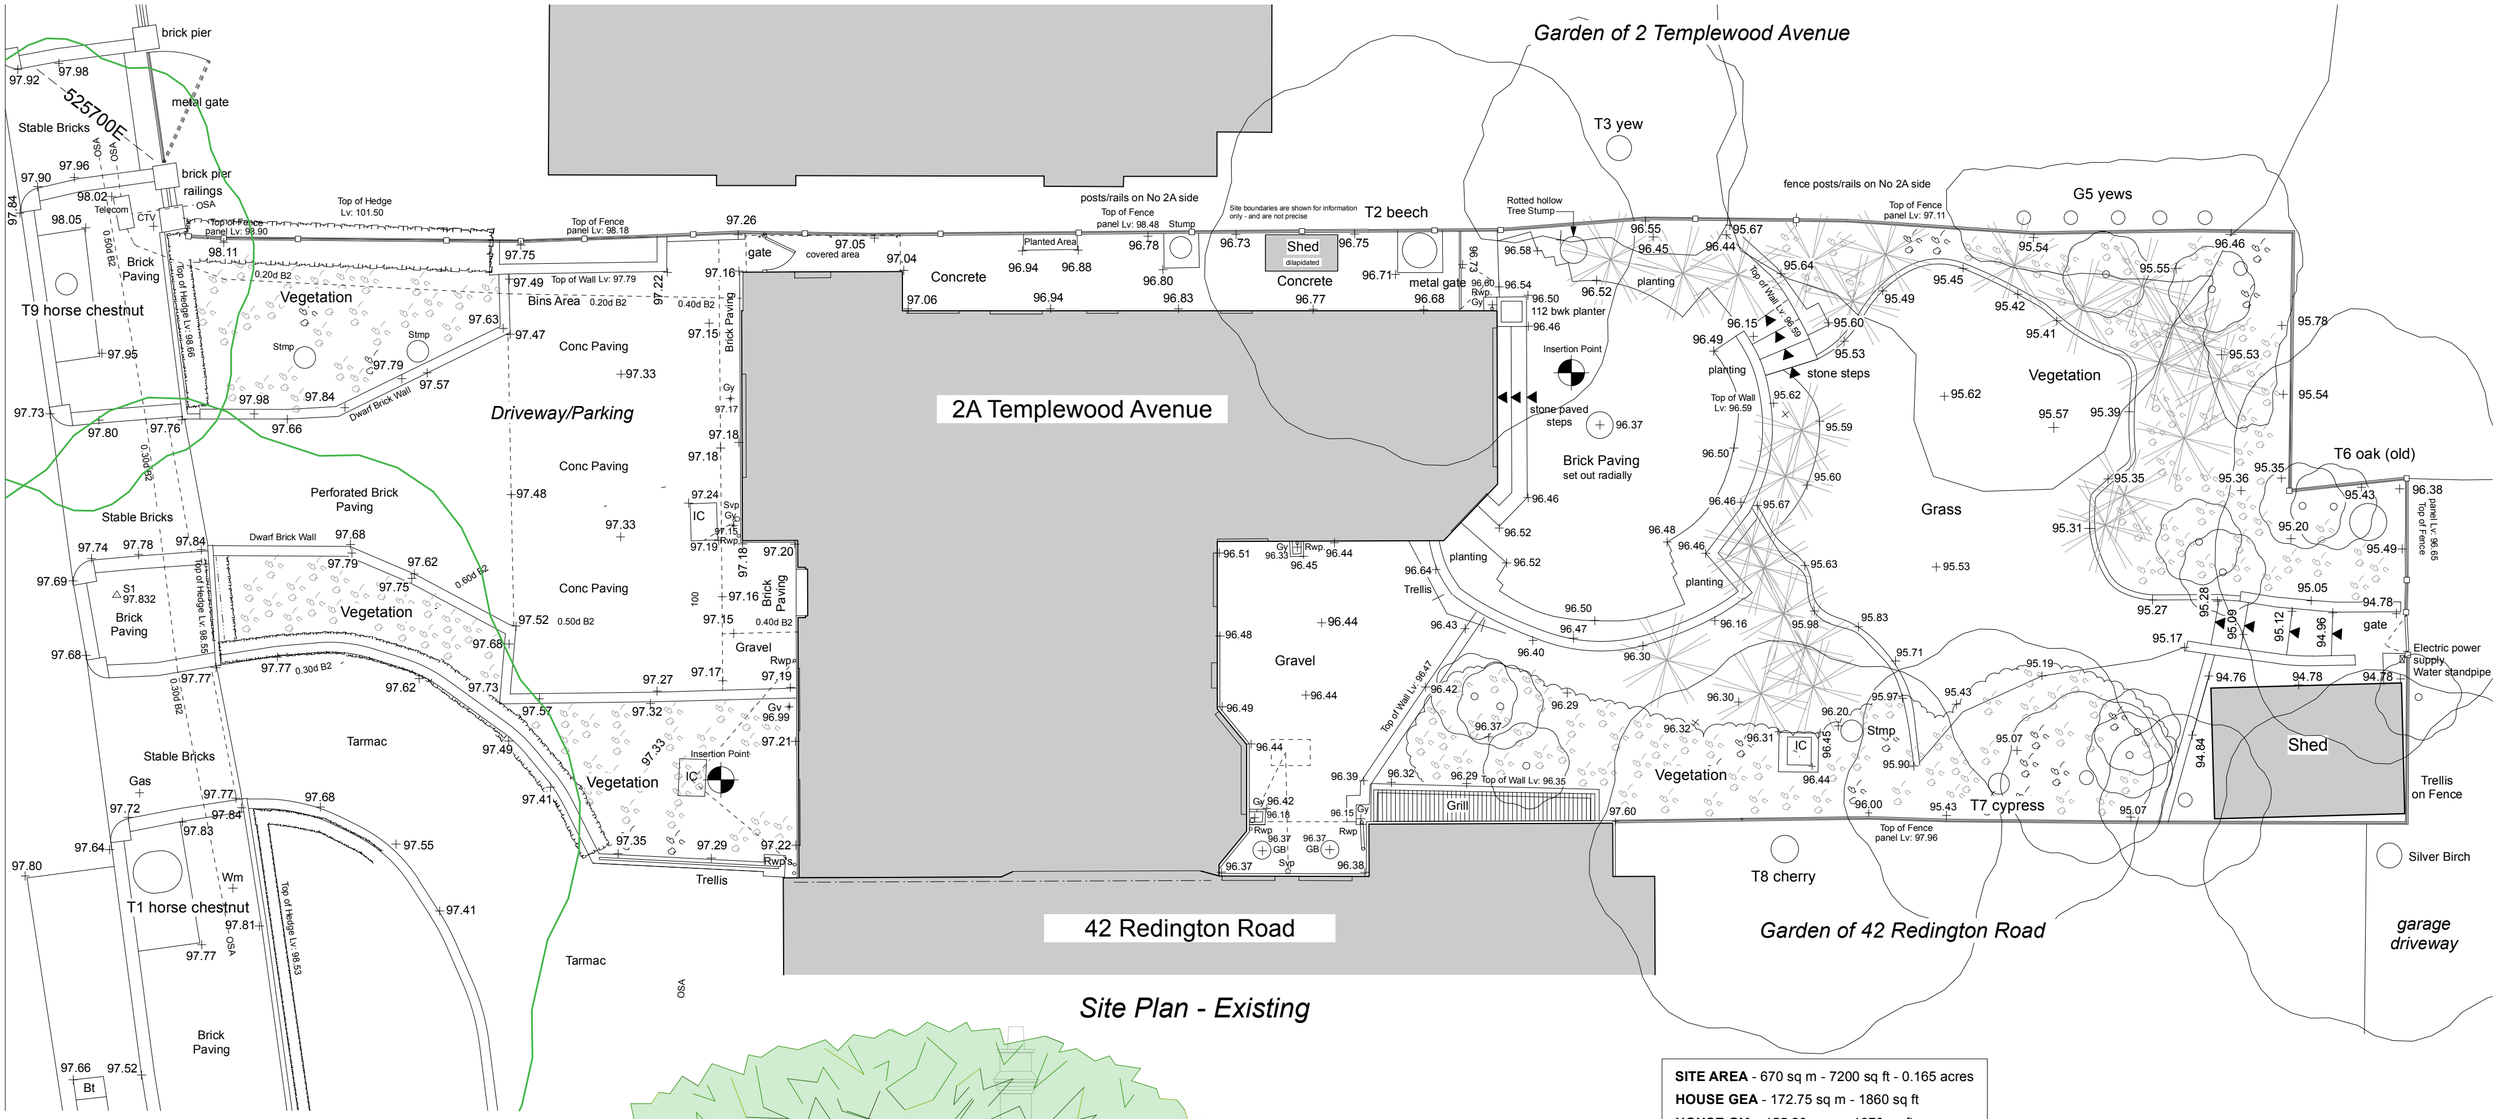

Site Plan - Existing

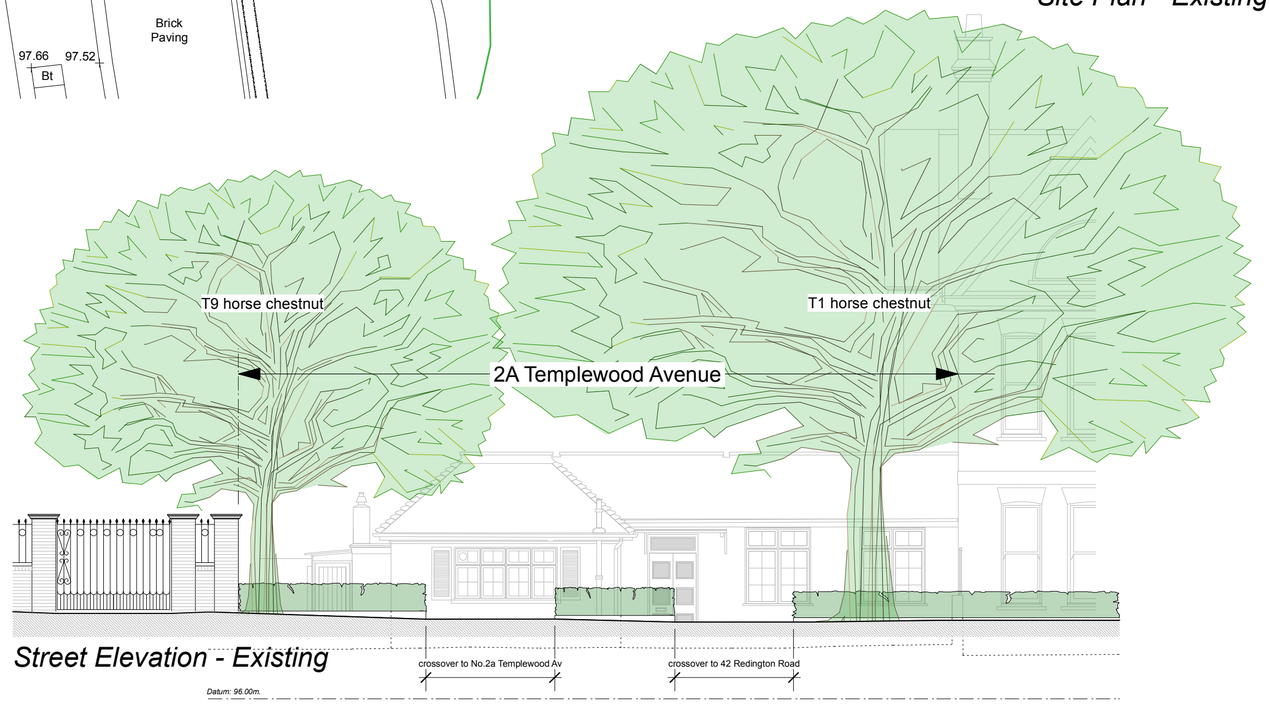

Street Elevation - Existing

SITE AREA - 670 sq m - 7200 sq ft - 0.165 acres

HOUSE GEA - 172.75 sq m - 1860 sq ft

HOUSE GIA - 155.20 sq m - 1670 sq ft

GEA is gross external area taken around external walls and half-width of party wall

GIA is gross internal area taken around inside face of external walls and including internal walls

scale bar - metric

0 1 2 3 4 5 6 7 8 9m

scale bar - imperial

0 6 12 18 24 30ft

N NE E SE S SW W NW

BROD WIGHT Architects
8a Baynes Mews --- London --- NW3 5BH

2a Templewood Avenue
London NW3

www.brodwight.co.uk office@brodwight.co.uk
Tel 020 7722 0810 This drawing is copyright

Drawing Title:
Existing Site Plan and Street Elevation Planning Issue

Drawing Ref:
1087-AP02

Date July 2022

Scale 1:100@A2/1:50@A0