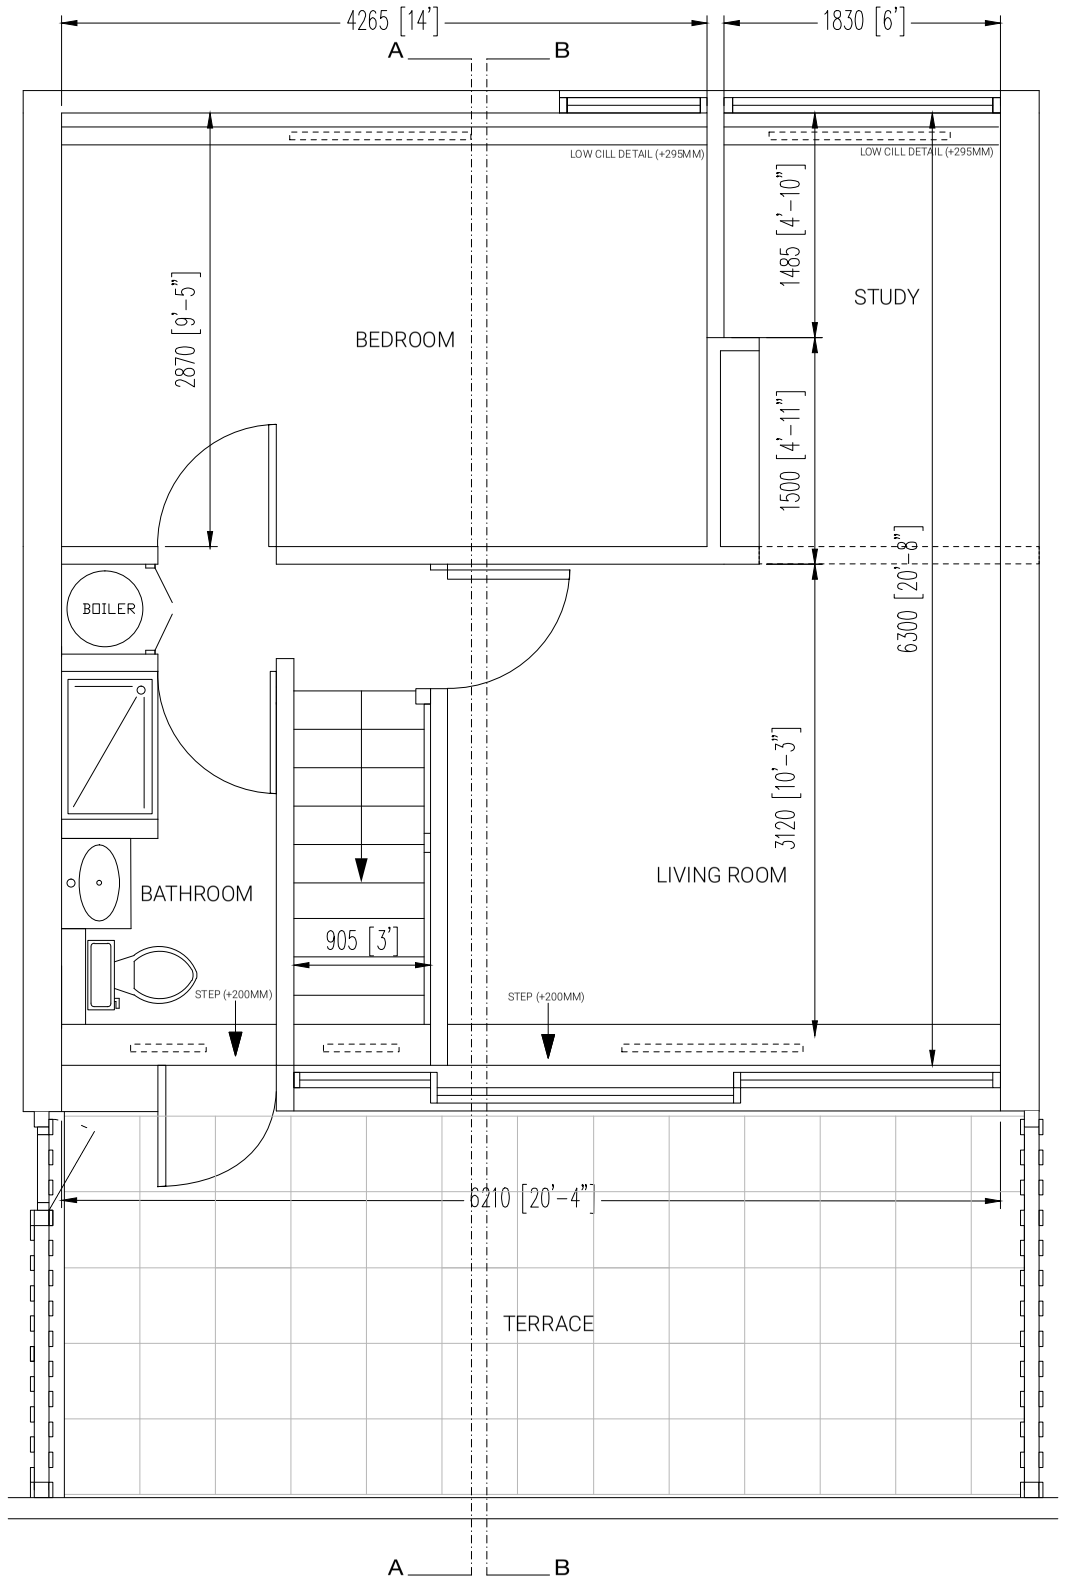

SECOND FLOOR PLAN

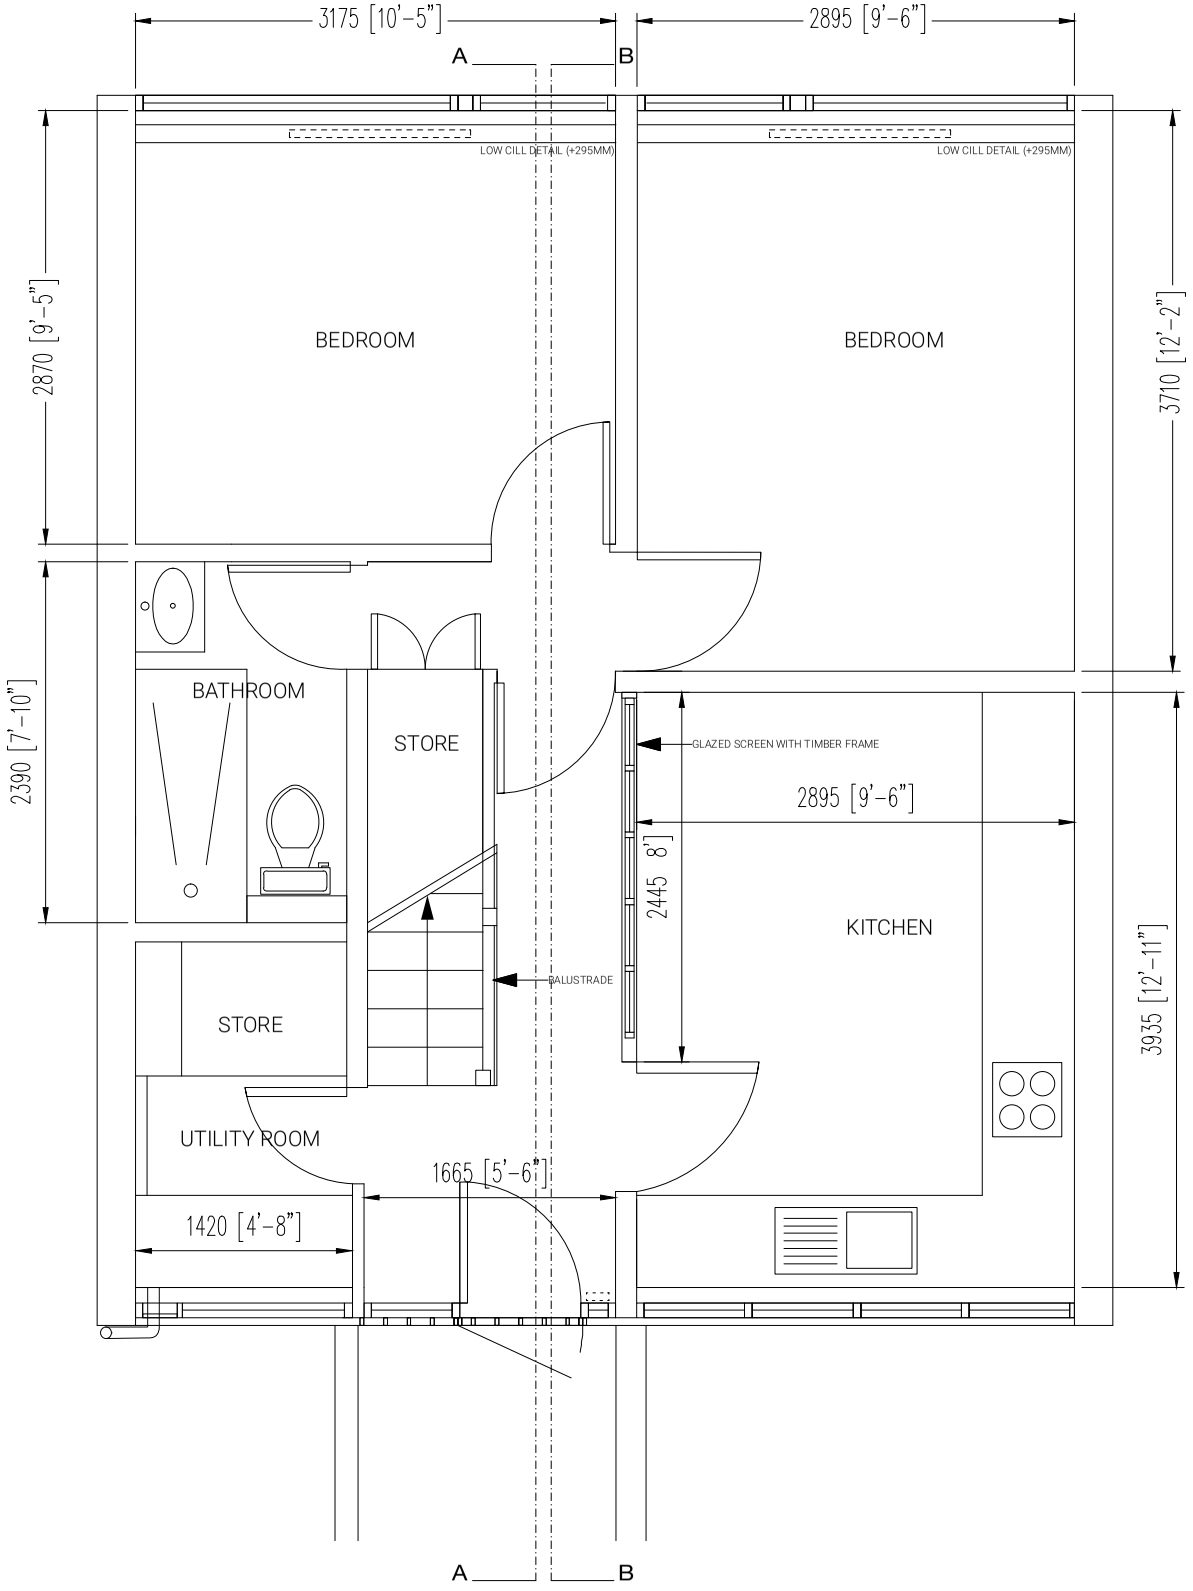

FIRST FLOOR PLAN

TALAH ROSE DEVELOPMENTS

9 RIVERVIEW ROAD, MARKHAM
ON L3P 1E4 T: 416.827.4466

ISSUED TO:

No.	Description	Date

NO.	DESCRIPTION	DATE
REVISIONS		

PROJECT TITLE:

21 DUNBOYNE ROAD

DRAWING TITLE:

EXISTING FLOOR PLANS

SCALE:	A3 1:50
DATE:	AUG.25.2022
DRAWN BY:	FARNAZ ARI
CHECKED BY:	

A1