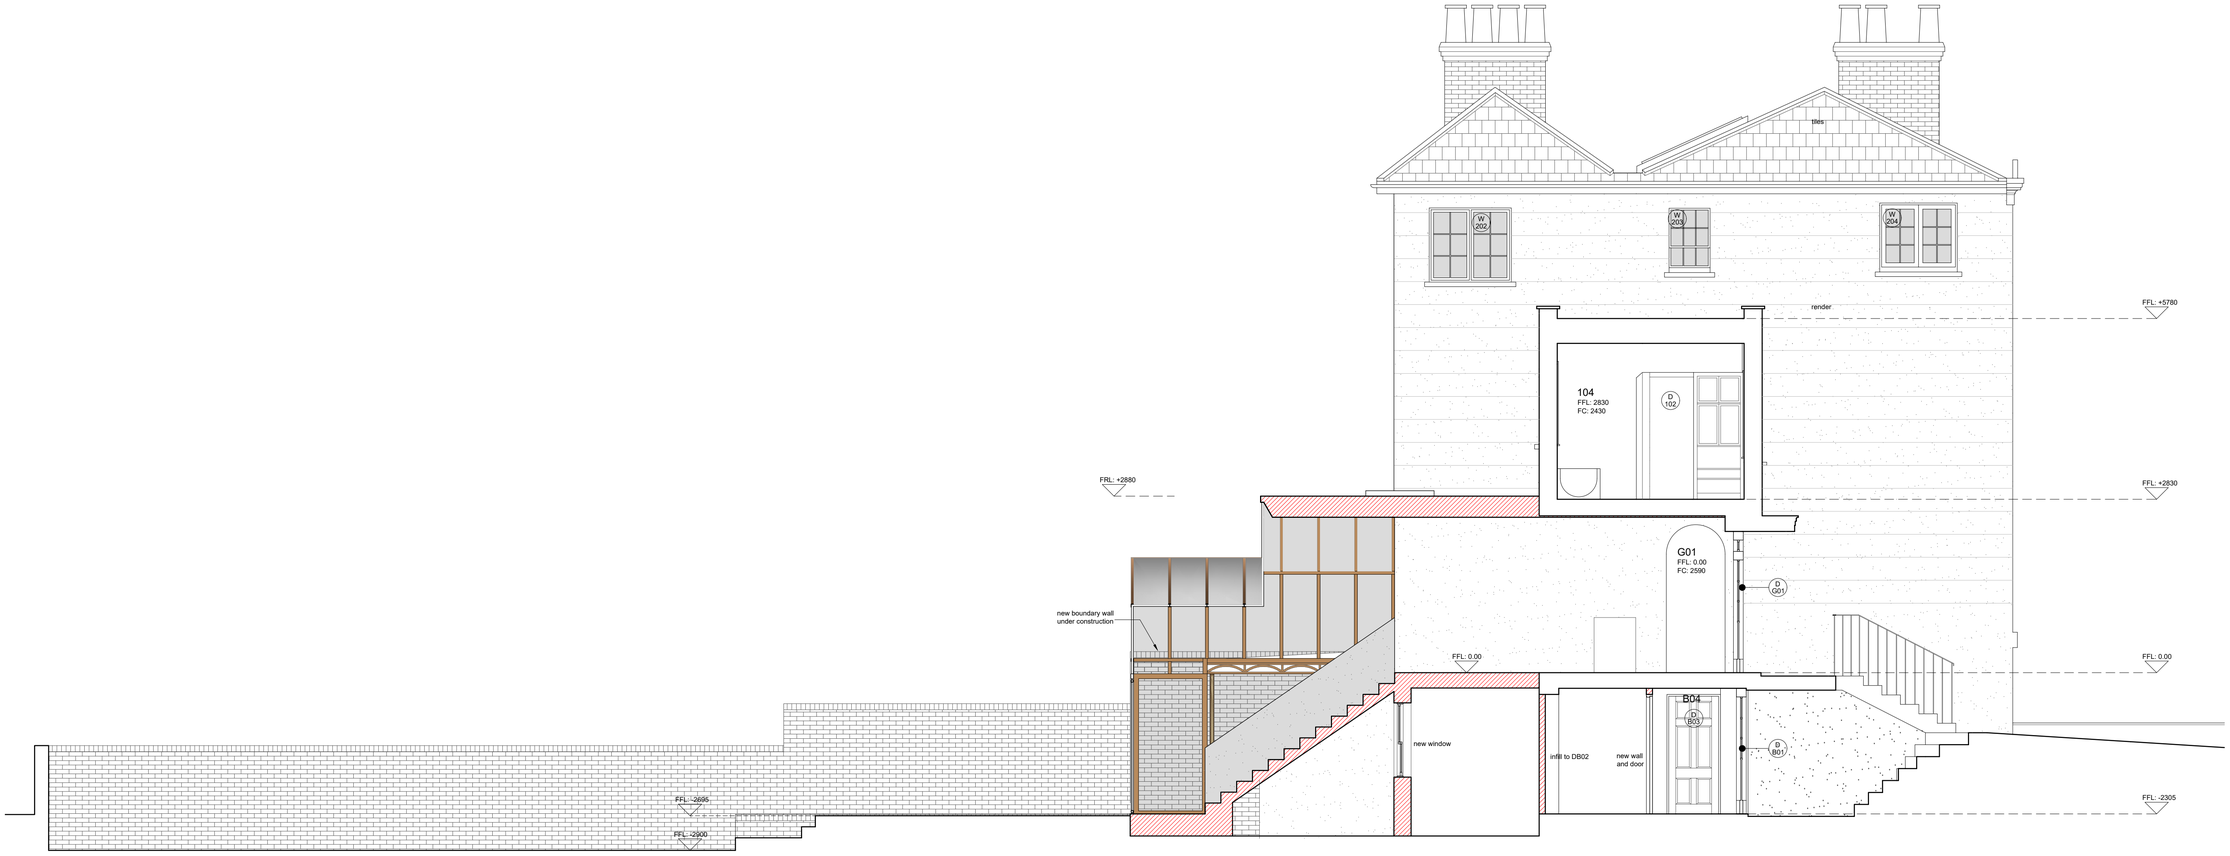

Section 1-1

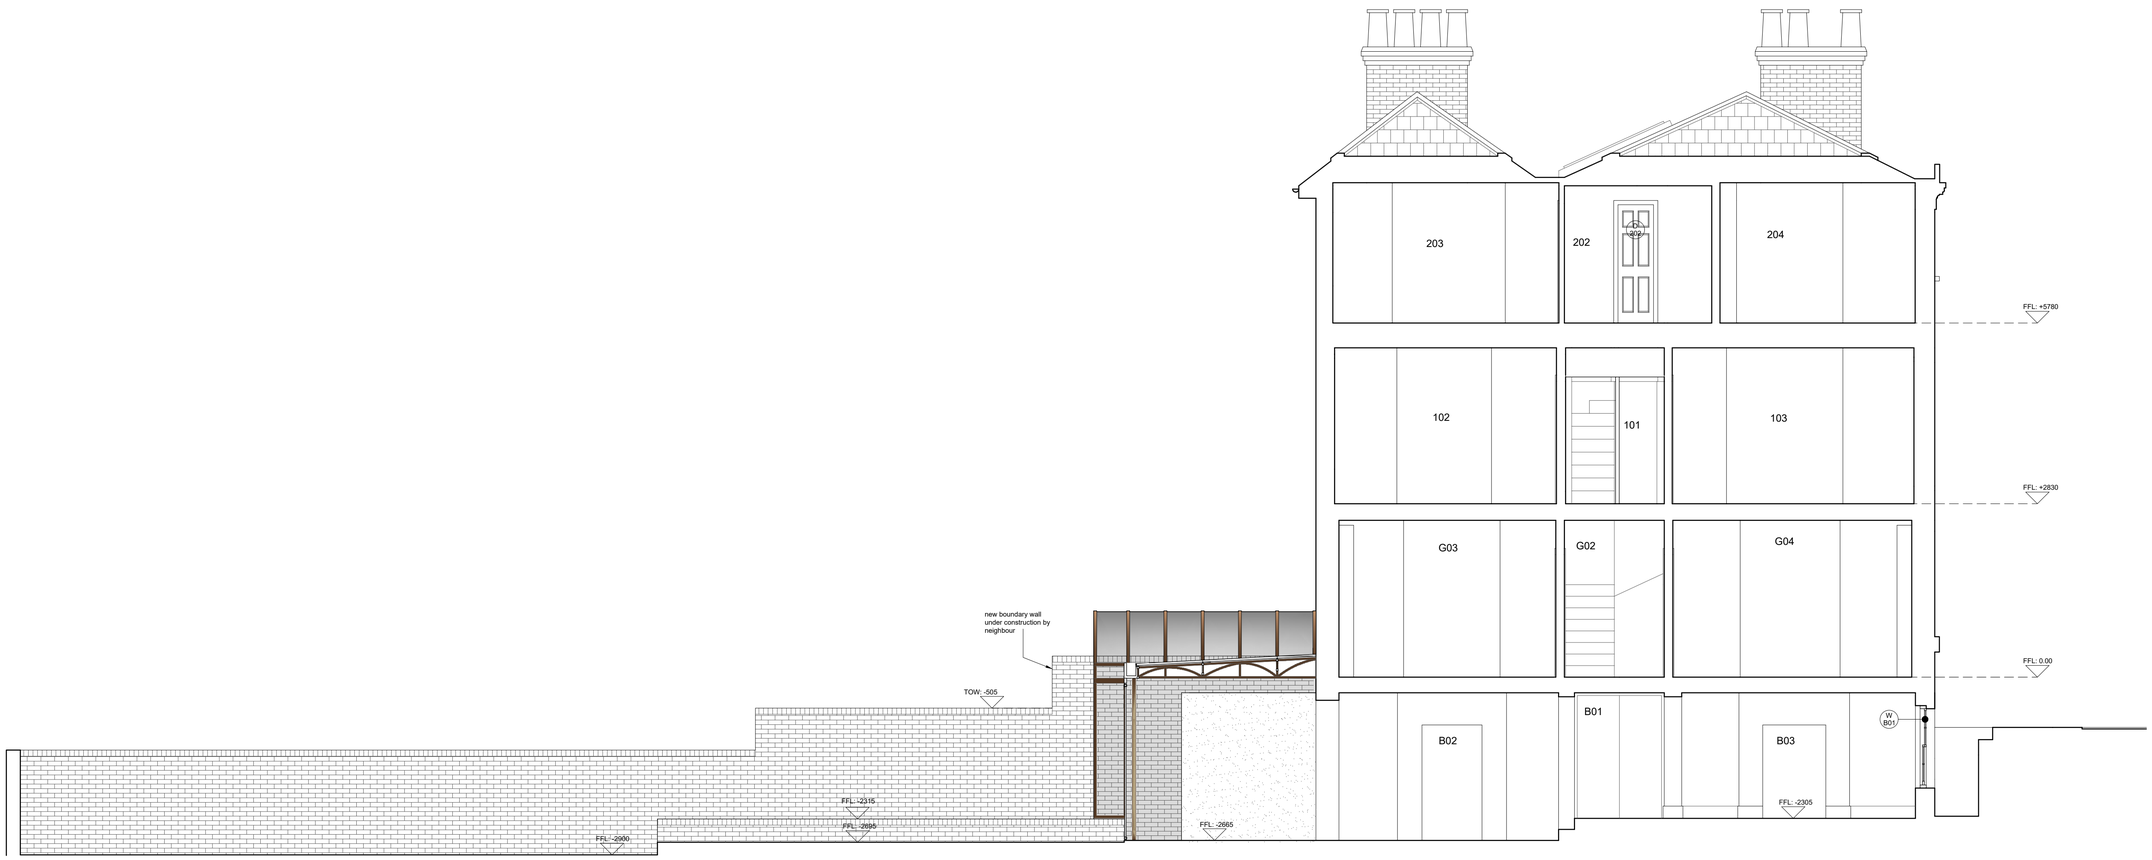

Section 2-2

New structure

0m 1 2 3

Revisions	Description	Date
-	Initial issue	21/02/22

1. Do not scale from drawing
2. To be read in conjunction with specifications and schedules
3. All dimensions and notations are indicative and must be checked on site before purchasing or manufacturing any item or component
4. The architect or CA must be notified of any discrepancies immediately
5. The status of this drawing indicates its purpose and it should not be used for any other reason

James Lambert Architects Ltd
www.jameslambert.london
T +44(0)20 7608 0833

Project	Status	Scale
39 Downshire Hill	Planning	1:50

Title	Paper
Proposed Sections 1 & 2	A1

Drg No.	Revision
39DH PA02 GA1.2	-