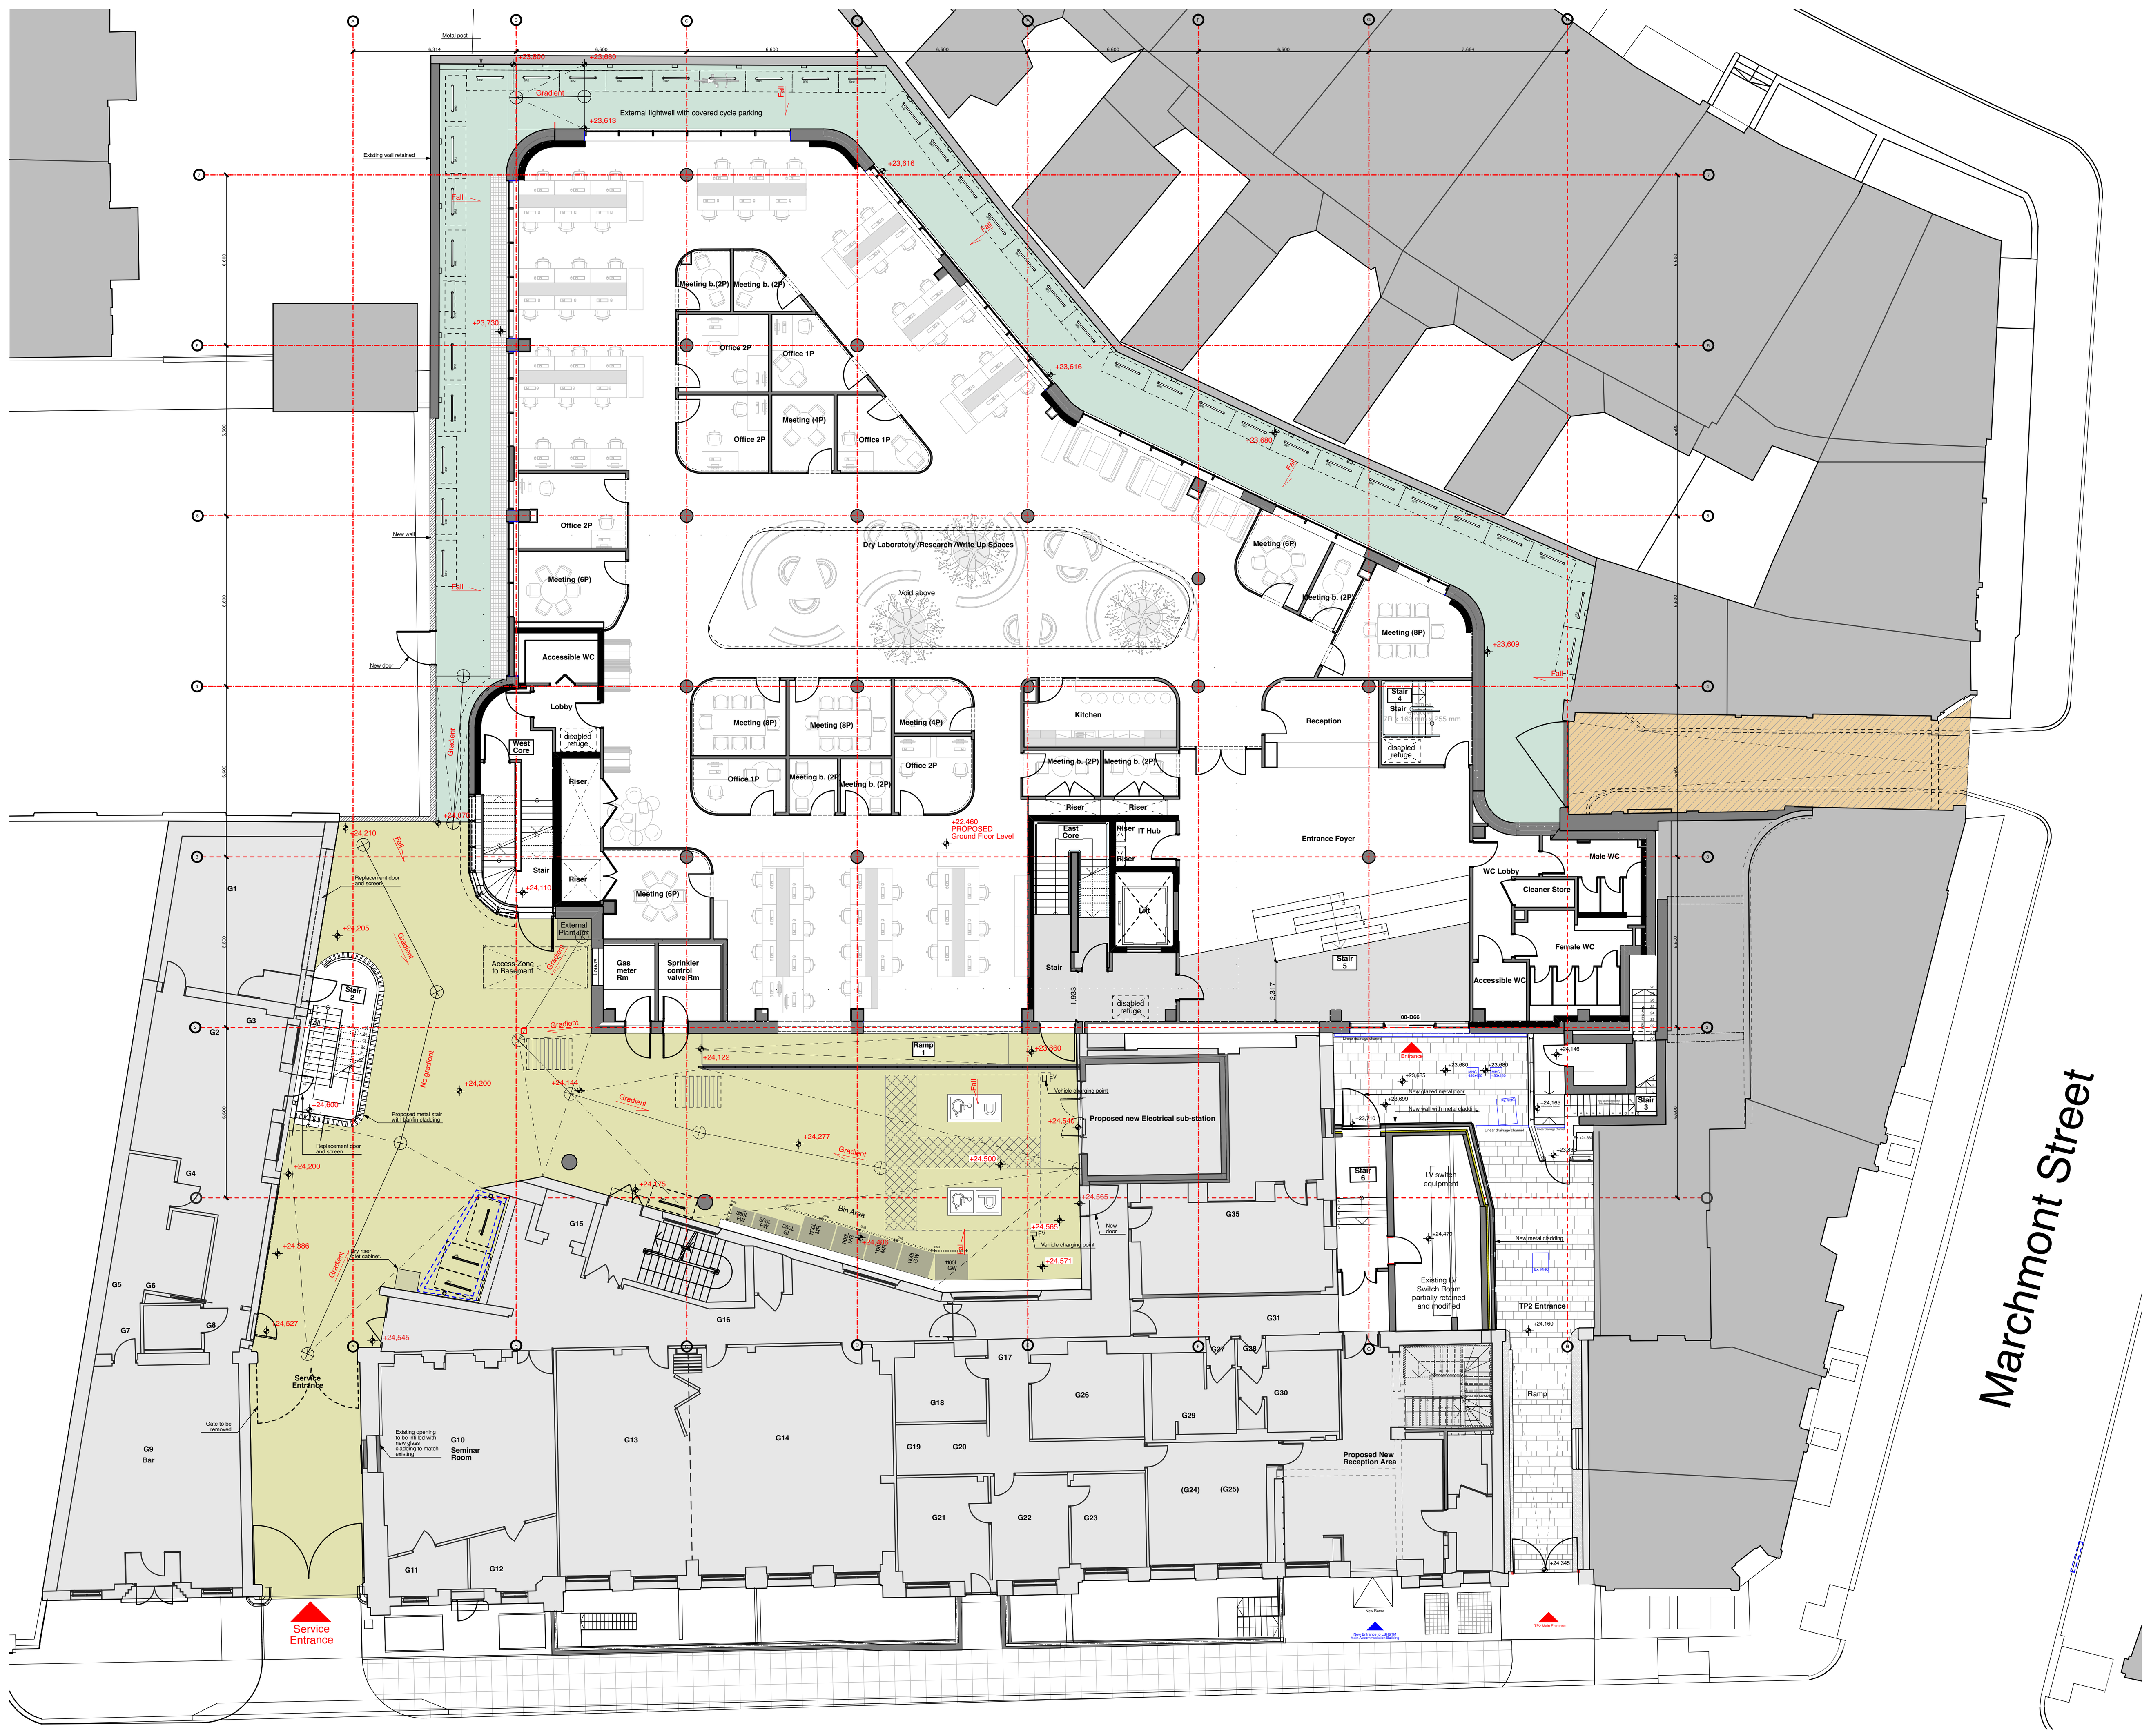

bmj architects

Boswell Mitchell & Johnston
23 - 24 Easton Street
London
WC1X 0DS

T: 020 7833 9974
E: london@bmjarchitects.co.uk
www.bmjarchitects.co.uk
London/Glasgow

Job No.
2924/AW12

Drawing No.
PL(00)23 Rev K

Drawing Title
Ground Floor (Level 0) Scale 1:200 @ A1

London School Of Hygiene & Tropical Medicine
TP2

Issued for
Drawing issue for Section 96a Planning Submission

Date
07/07/2022

© Boswell Mitchell & Johnston Ltd.