PROPOSED GROUND FLOOR PLAN, FRONT AND SIDE ELEVATION

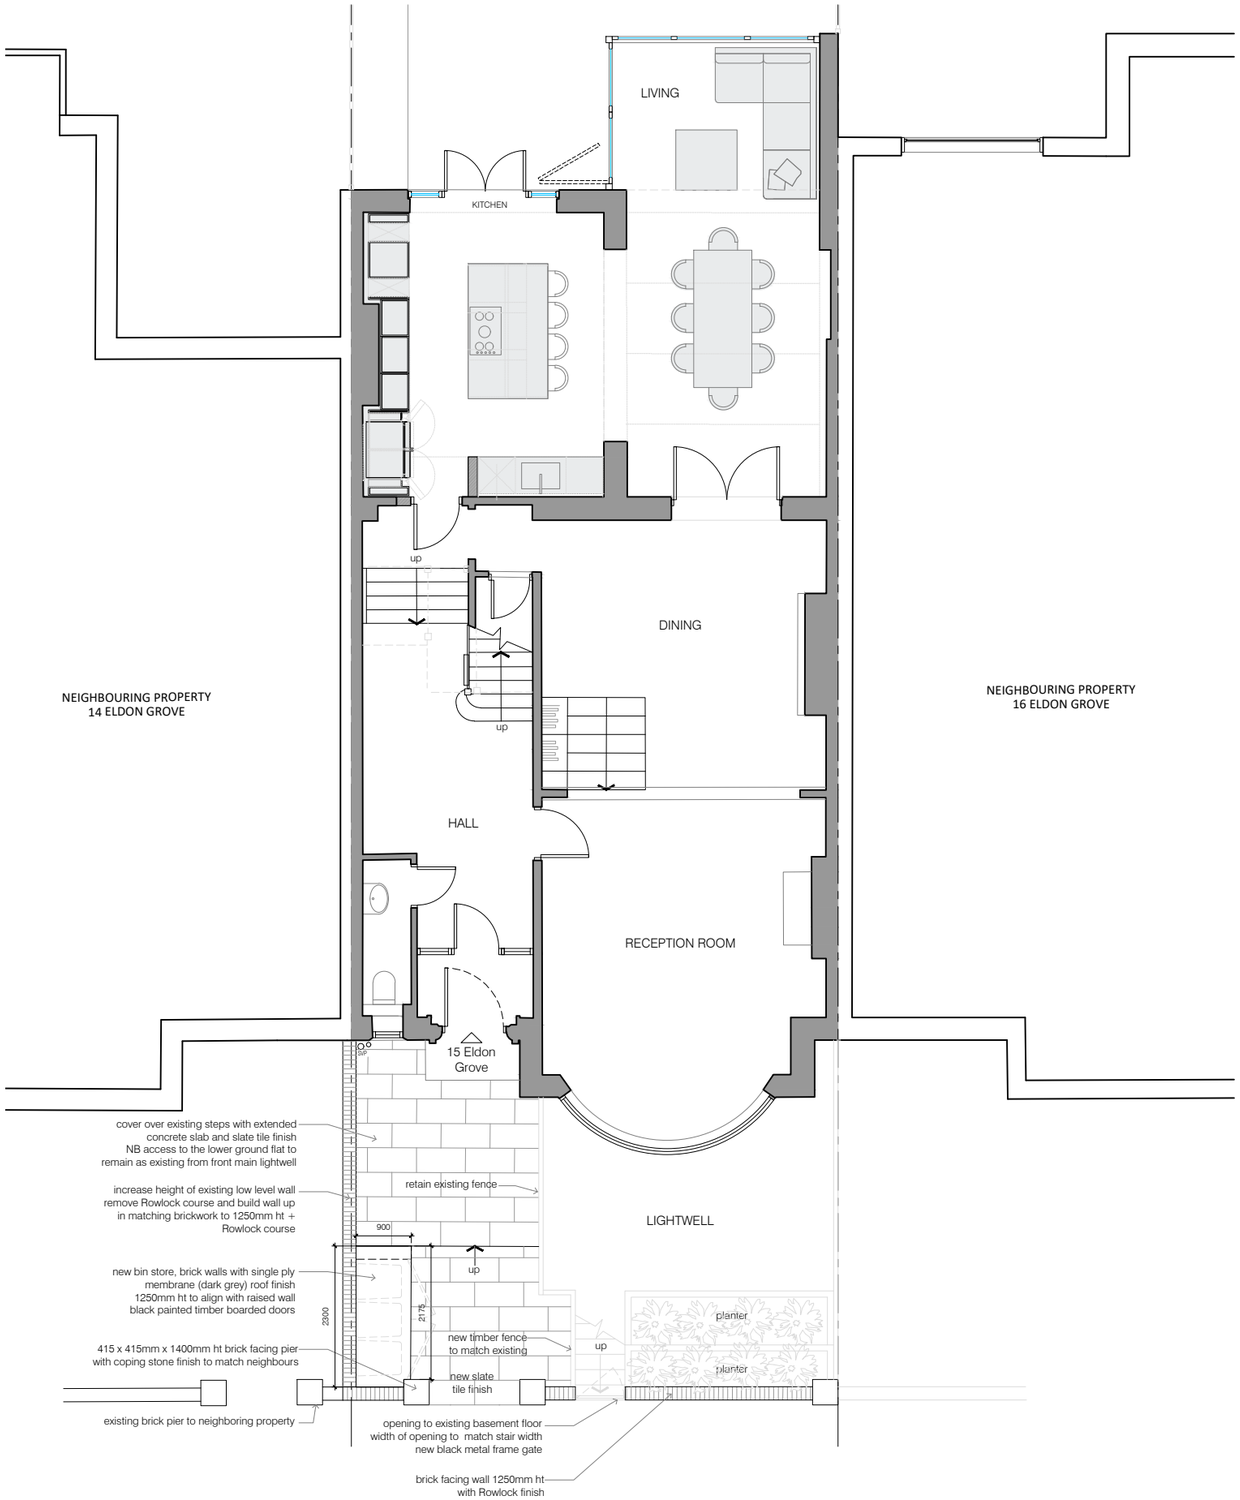

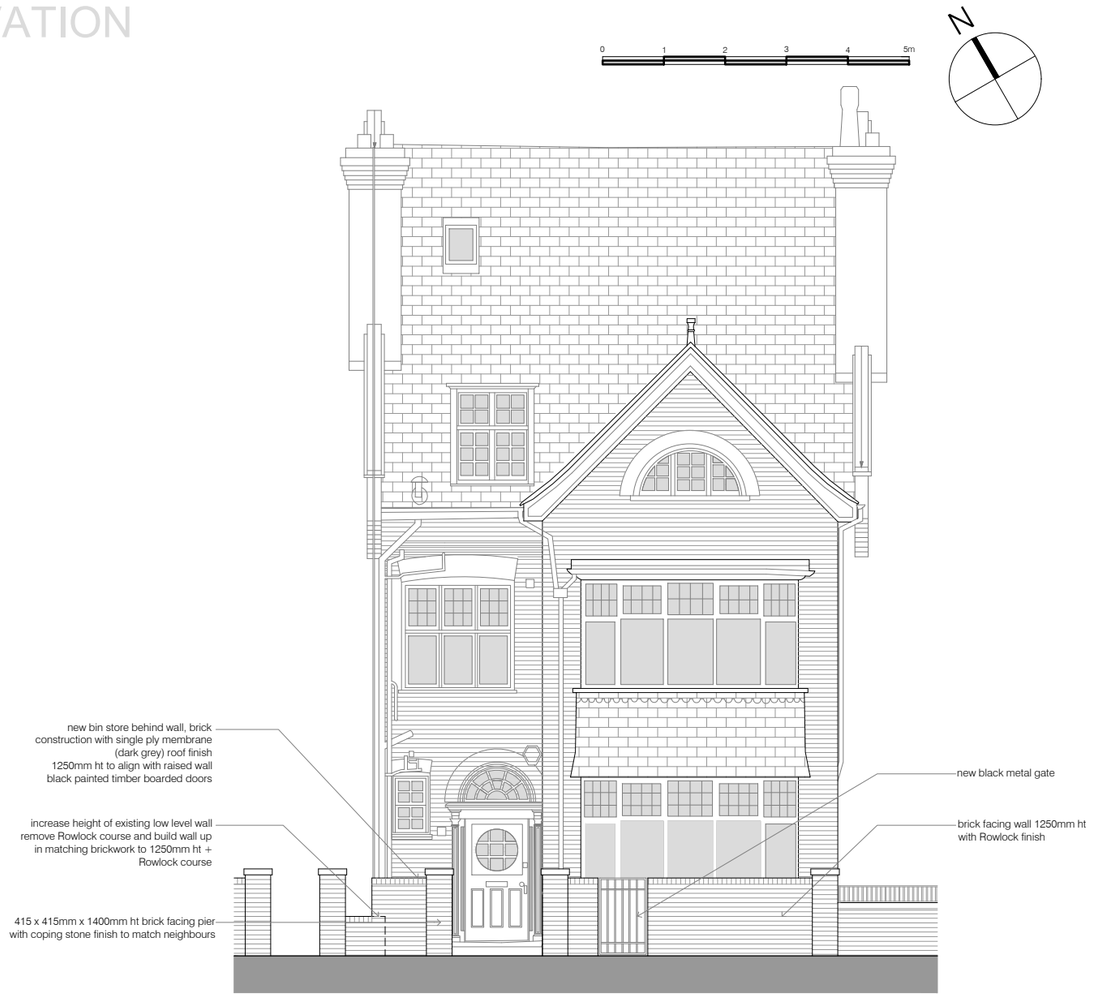

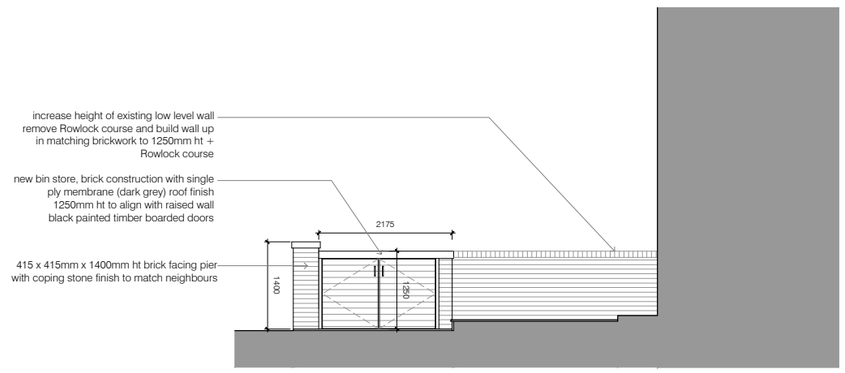

REV.	DATE	DESCRIPTION

15 ELDON GROVE, LONDON, NW3 5PT

drawing number SNAS_86_1110

revision

scale 1/100@A3

first issue date Sept 22

latest issue date 6 September 2022

drawn by NADALEDGER DANTZMA

COMPANY INFO
w: www.snas.co.uk
e: ar@snas.co.uk
t: 0044 (0) 207 731 6834

PROJECT INFO:
15 ELDON GROVE
CLIENT

SNAS DESIGN & DEVELOPMENT

Snas Design & Development Ltd is a Private Limited Company registered in England (7196276) at the below address. This drawing is the property of the author and may not be used or reproduced without permission. This drawing is to be read in conjunction with other drawings and specification produced by Snas and other members of the design team. All dimensions are in millimeters unless otherwise stated. Do not scale this drawing. Any discrepancies in dimensions are to be reported to the architect. All information subject to detail site survey.