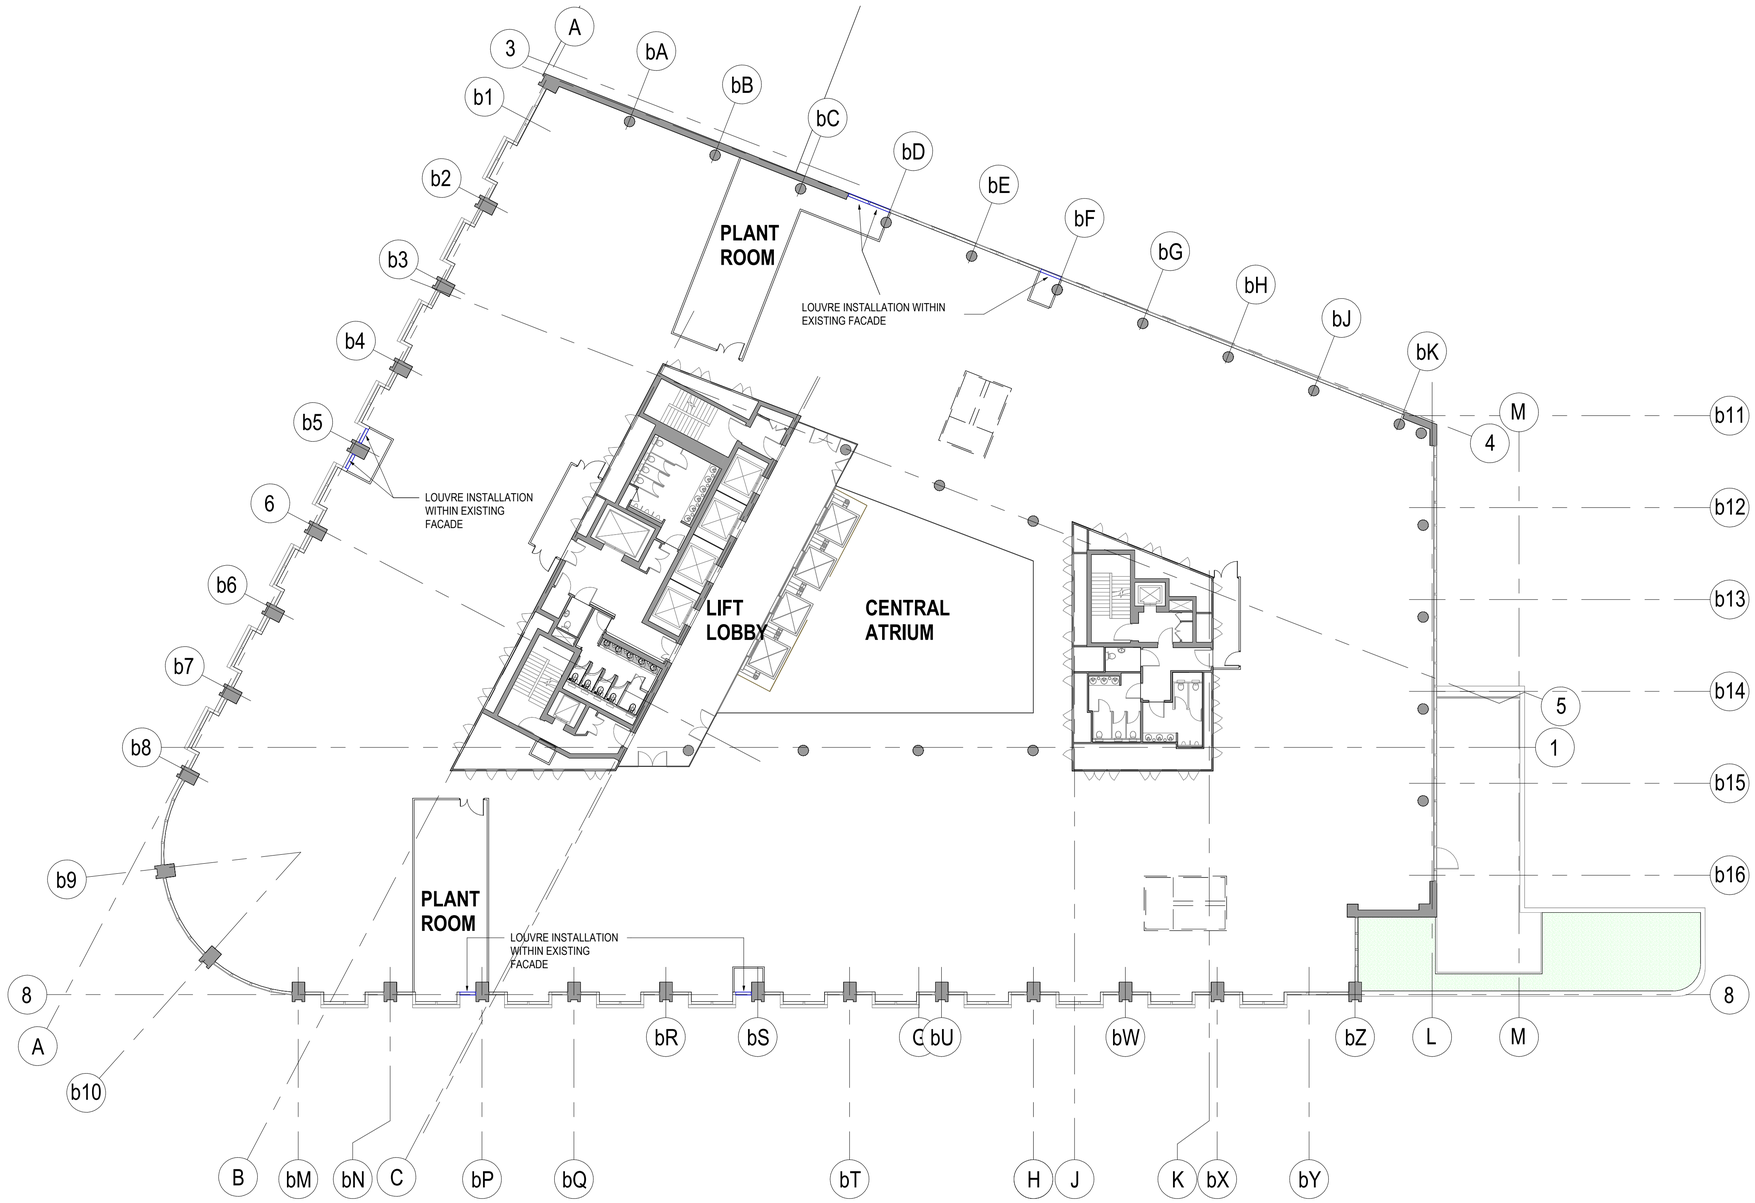

1 GA PLAN - LEVEL 02_PROPOSED

SCALE: 1 : 200

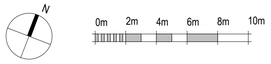

notes:
Do not scale from drawings. All discrepancies to be reported to Gensler architect immediately.
All dimensions to be verified by contractor on site prior to any works.
Layouts are based on drawings received for Feasibility and have not been verified against the measured survey.

LEGEND

AREA OF GLASS REPLACEMENT

AREA OF PLANT ENCLOSURE

rev	date	revision note	drawn	checked
P02	05.08.22	Planning Application	RW	NM
P01	18.07.22	Planning Application	RW	NM

lead consultant

Gensler

Moretown
London
E1W 1YW
England
United Kingdom

Tel +44 (0) 20 7073 9600
Fax +44 (0) 20 7539 1917

client

British Land

British Land
York House
45 Seymour Street
London
W1H 7LX
Tel 020 7486 4466

key plan

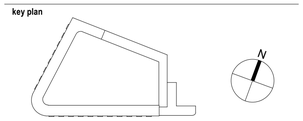

category
PROJECT STAGE

family
PLANNING

title
LEVEL 02 PLAN_PROPOSED

project
British Land 20 Triton Street Scienc
20 Triton StreetLondon NW1 3BF

project number	drawn	checked
08.8107.001	RW	NM

scale	date of first issue	status	rev
1 : 200@A1	18/07/22	S4	P02

project code	originator	functional	spatial	form	discipline	number
20TS -	GEN -	XX -	12	DR -	A-	010007

© Gensler 2021
All rights reserved, including but not limited to The Copyright, Design and Patents Act 1988