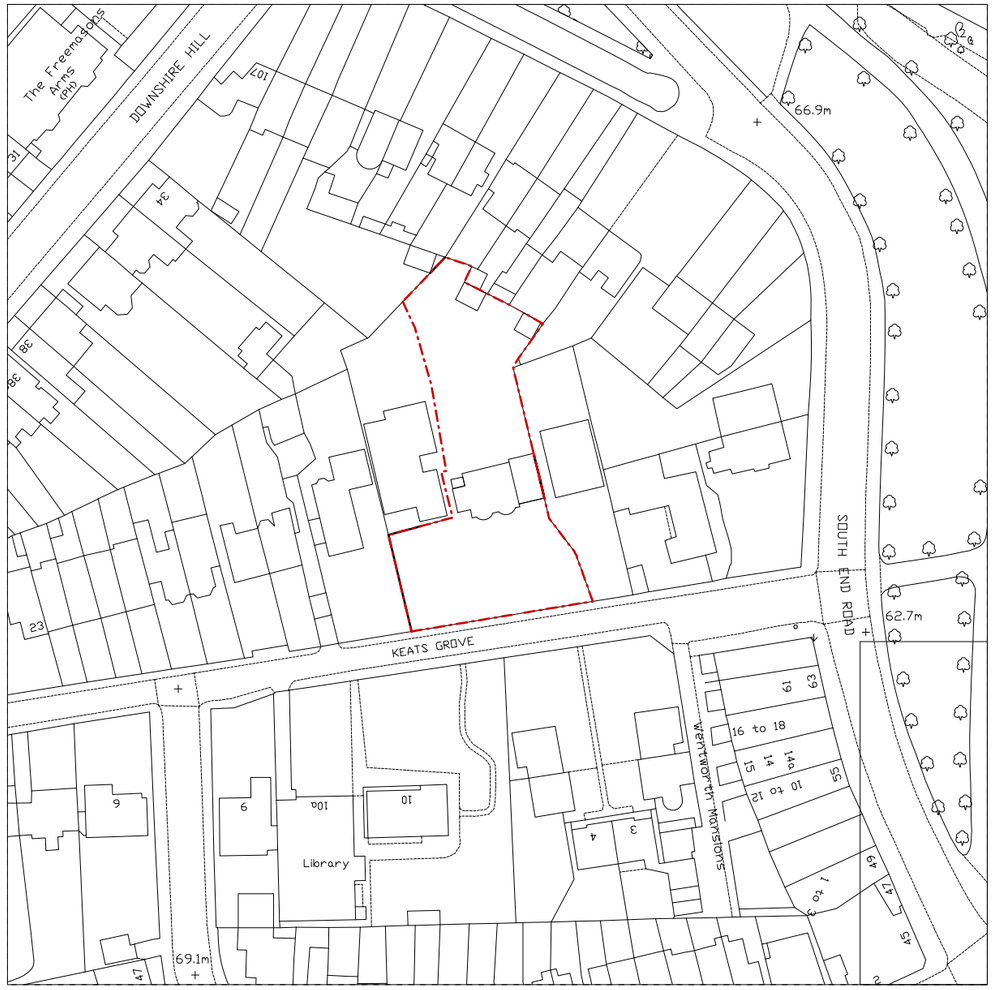

1	1:1250 / 1:2500 EXISTING OS MAP

0 10 20 50

SCALE IN METRES: 1:1250@A3

© 51% Studios Ltd. Reproduction in whole or in part is forbidden without written permission of 51% Studios Limited.

All dimensions are to be checked on site before any work proceeds. Do not scale this drawing but use only figured dimensions. Any errors or omissions are to be reported to 51%.

The Contractor shall submit full size drawings and specifications to 51% for approval, without which, manufacture shall not commence.

This drawing is to be read in conjunction with all the relevant consultants' and/or specialists' drawings/documents, and any discrepancies or variations are to be notified to 51% before work commences.

For further information please see other drawings and documents enclosed with this drawing. For information on Structure use Engineer's drawings. For further information on Services use Engineer's and/or Contractor's drawings.

51

12 Keats Grove
London NW3 2RN

Kylie Richardson

Project No. 1168 12KG

51% Studios
1A Cobham Mews, Agar Grove, London NW1 9SB
+ 44 [0] 203 355 1205

Planning
RIBA Stage
Location Plan

Scale 1:1250 @ A3

Drawn by 10/11/2021

Issue Notes:

0000 -