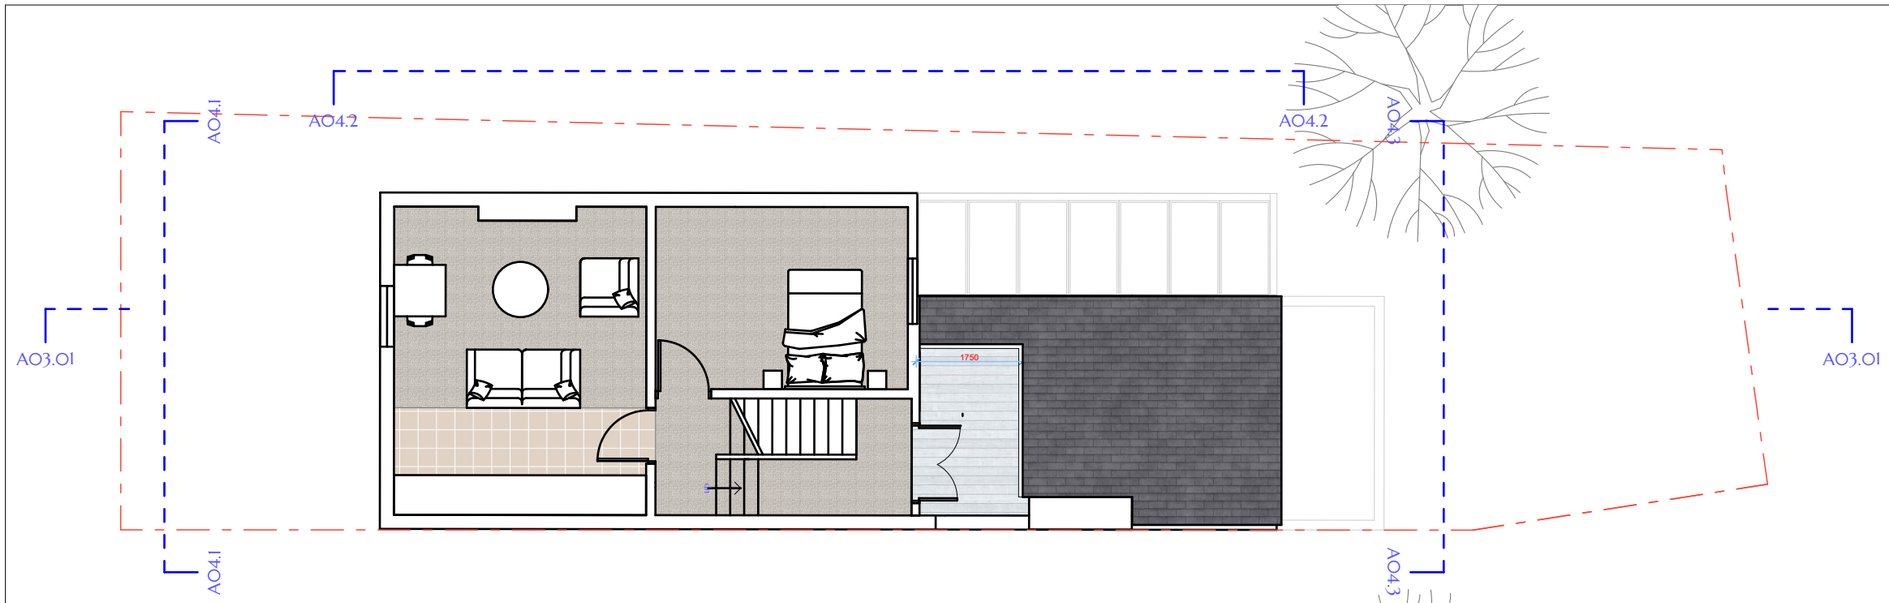

Second Floor Plan 1:100

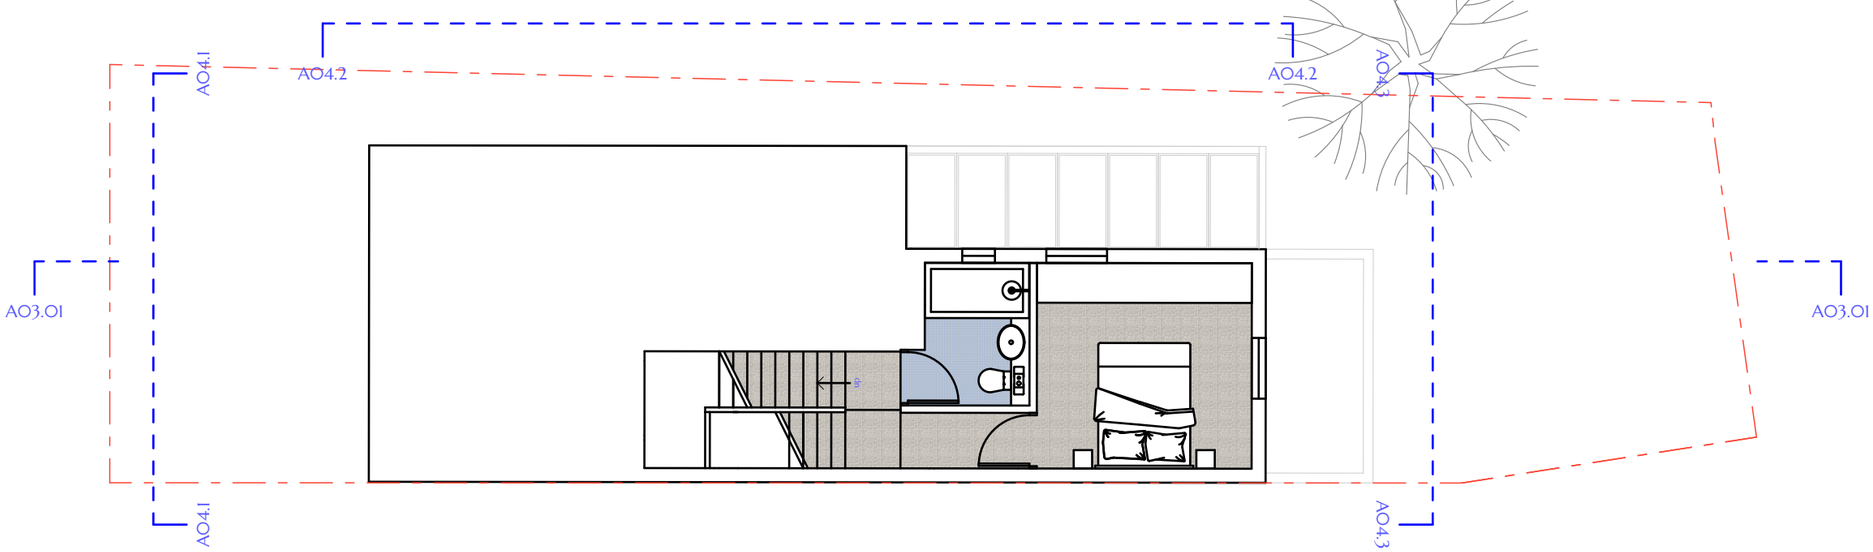

Lower Second Floor Plan 1:100

Scale Bar 1:100

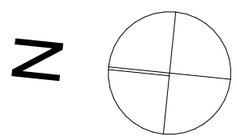

Revision History

RevID	ChID	Change Name	Date

Brass Architecture

Brass Architecture
86-90 Paul Street
London
UK
EC2A 4NE

3096 Mill Lane
130 Mill Lane
London
UK
NW6 1NE

Drawing Name
Proposed Second Floor Plan,

Drawing Status

Modified by **JPB** Date

Checked by **RS** Date

Drawing Scale
1:100@A3

Layout ID **A.01.7** Revision A