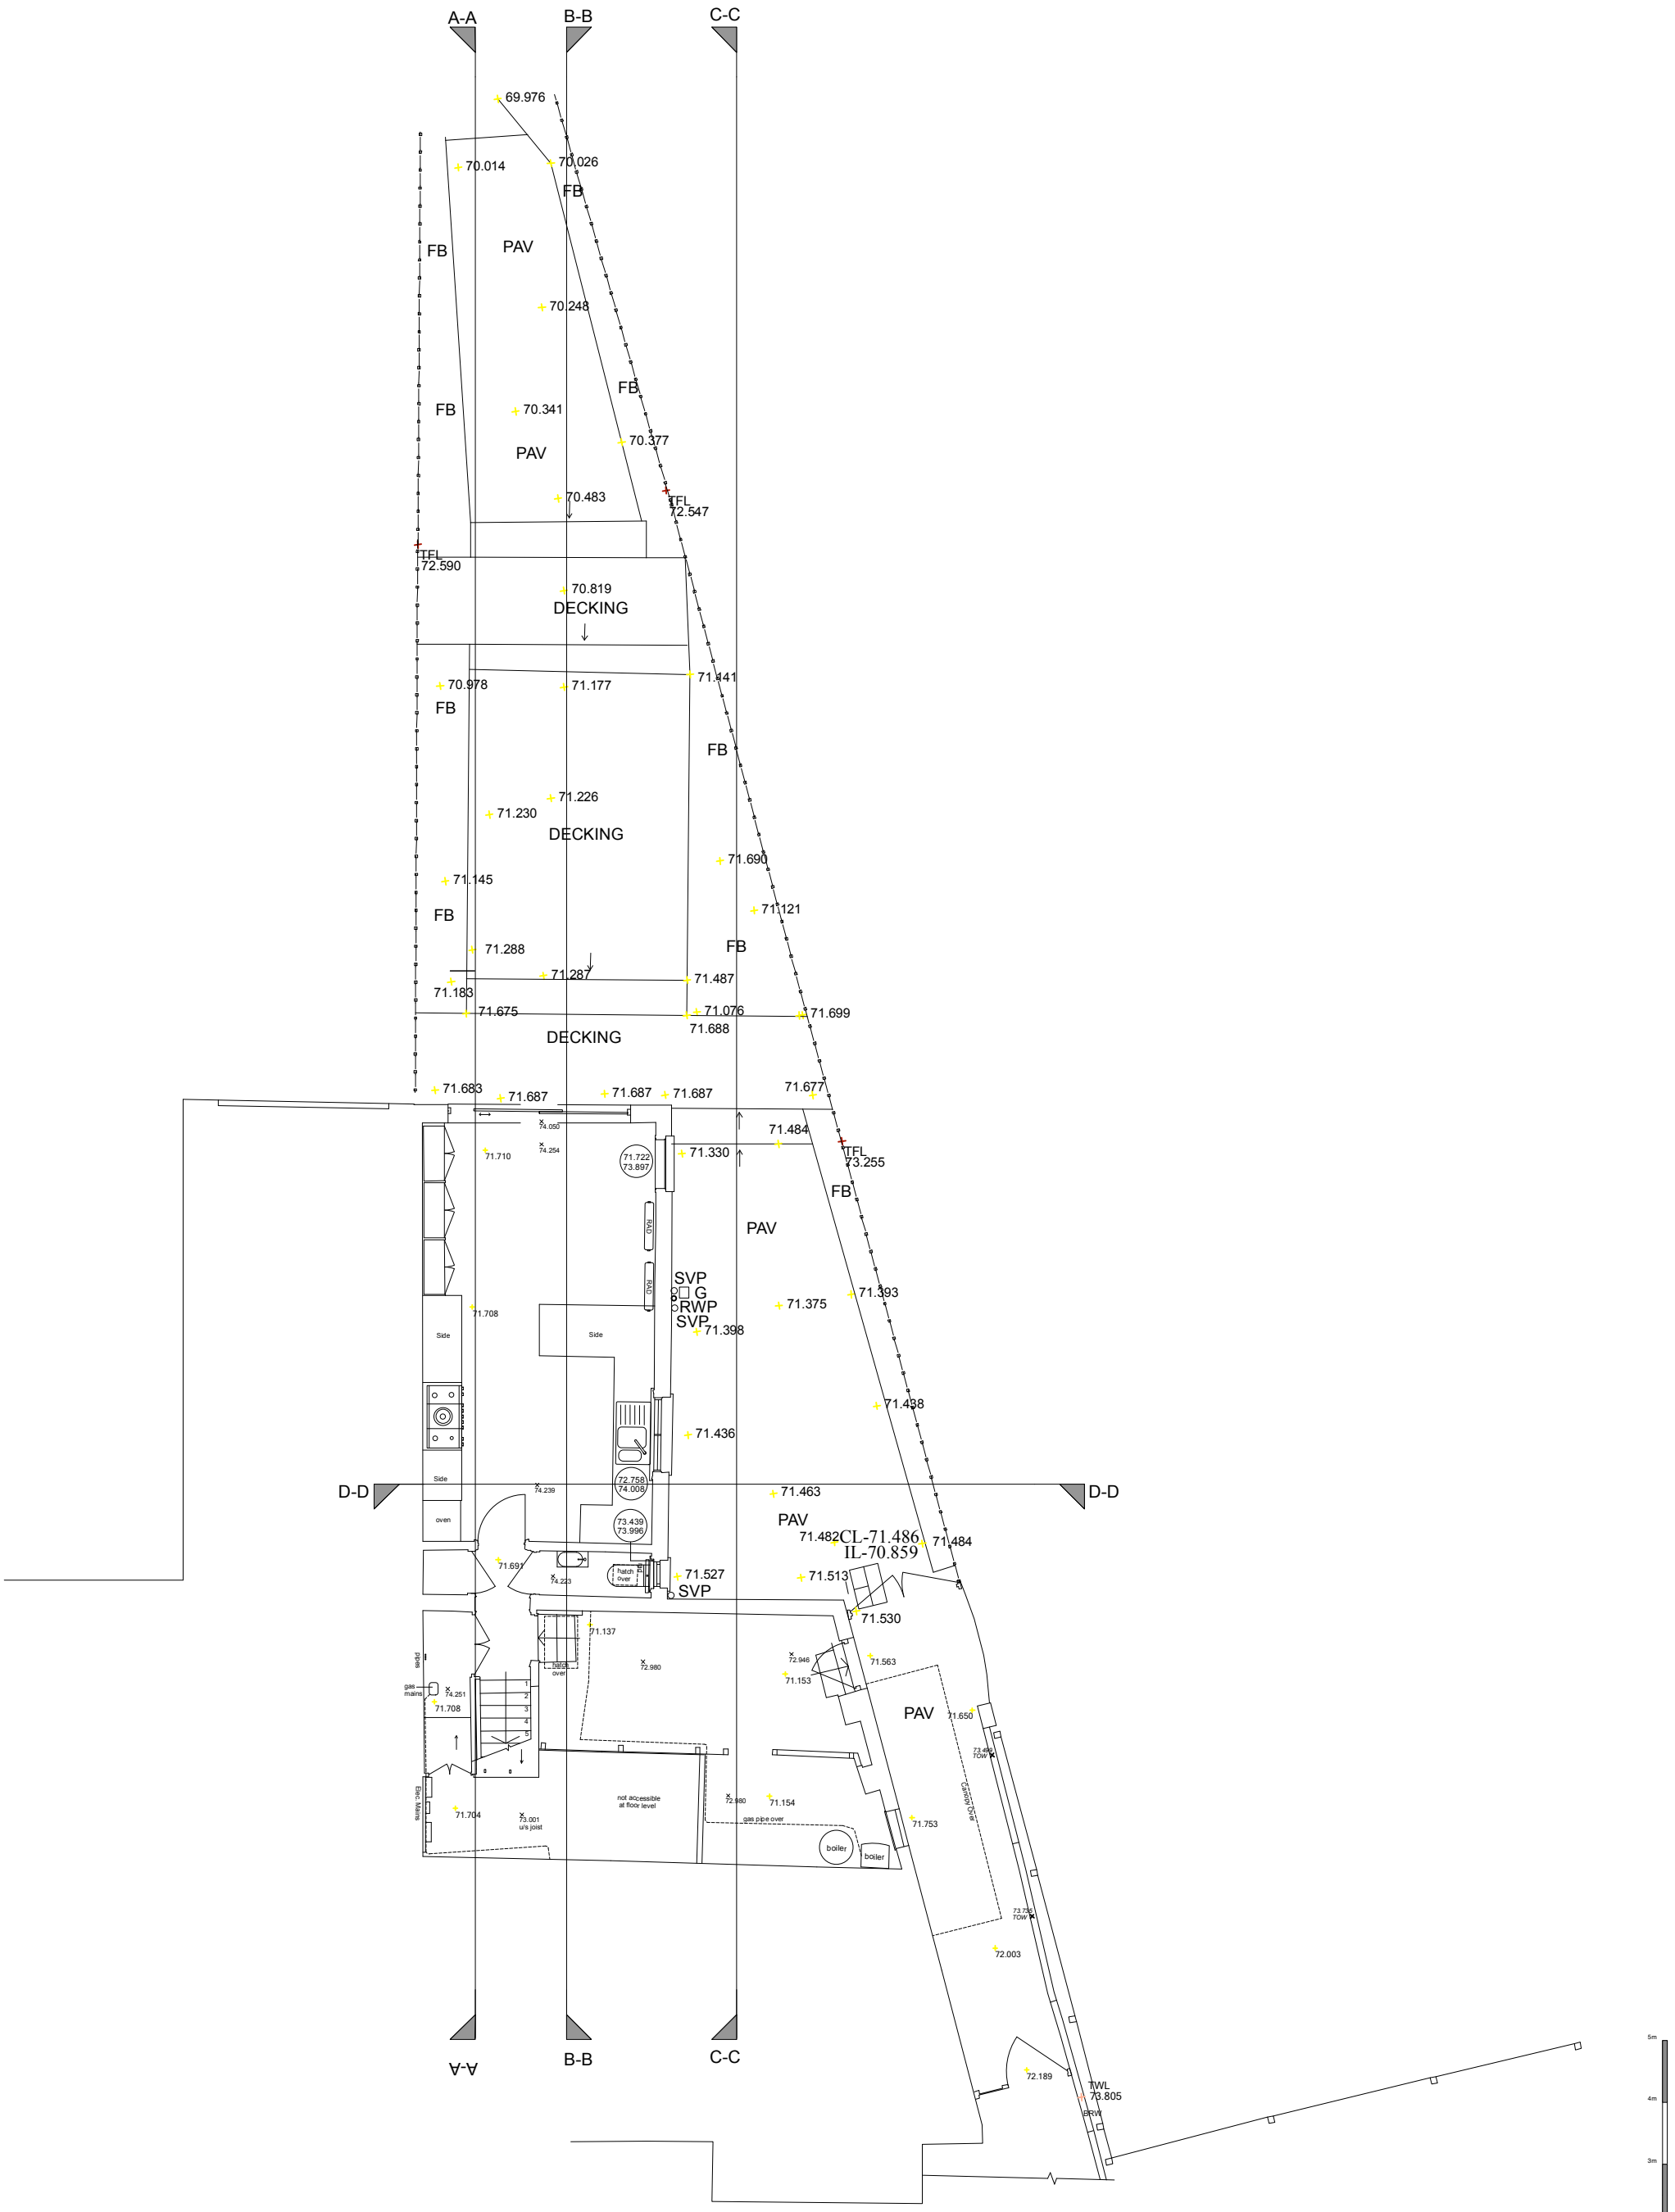


t 020 89680279
m 077 98854810
richard@webb-architects.co.uk
WEBB ARCHITECTS LIMITED

Drawing to be read in conjunction with consultants information.
Do not scale from drawing.
All dimensions to be checked on site.
Drawing only to be used for purposes indicated.
Notify Architect of any discrepencies.
© WEBB ARCHITECTS LIMITED

REV
A-

41 SARRE ROAD

EXISTING-
SITE PLAN

1:100/ A3

FOR INFORMATION

1279.01.02(-)