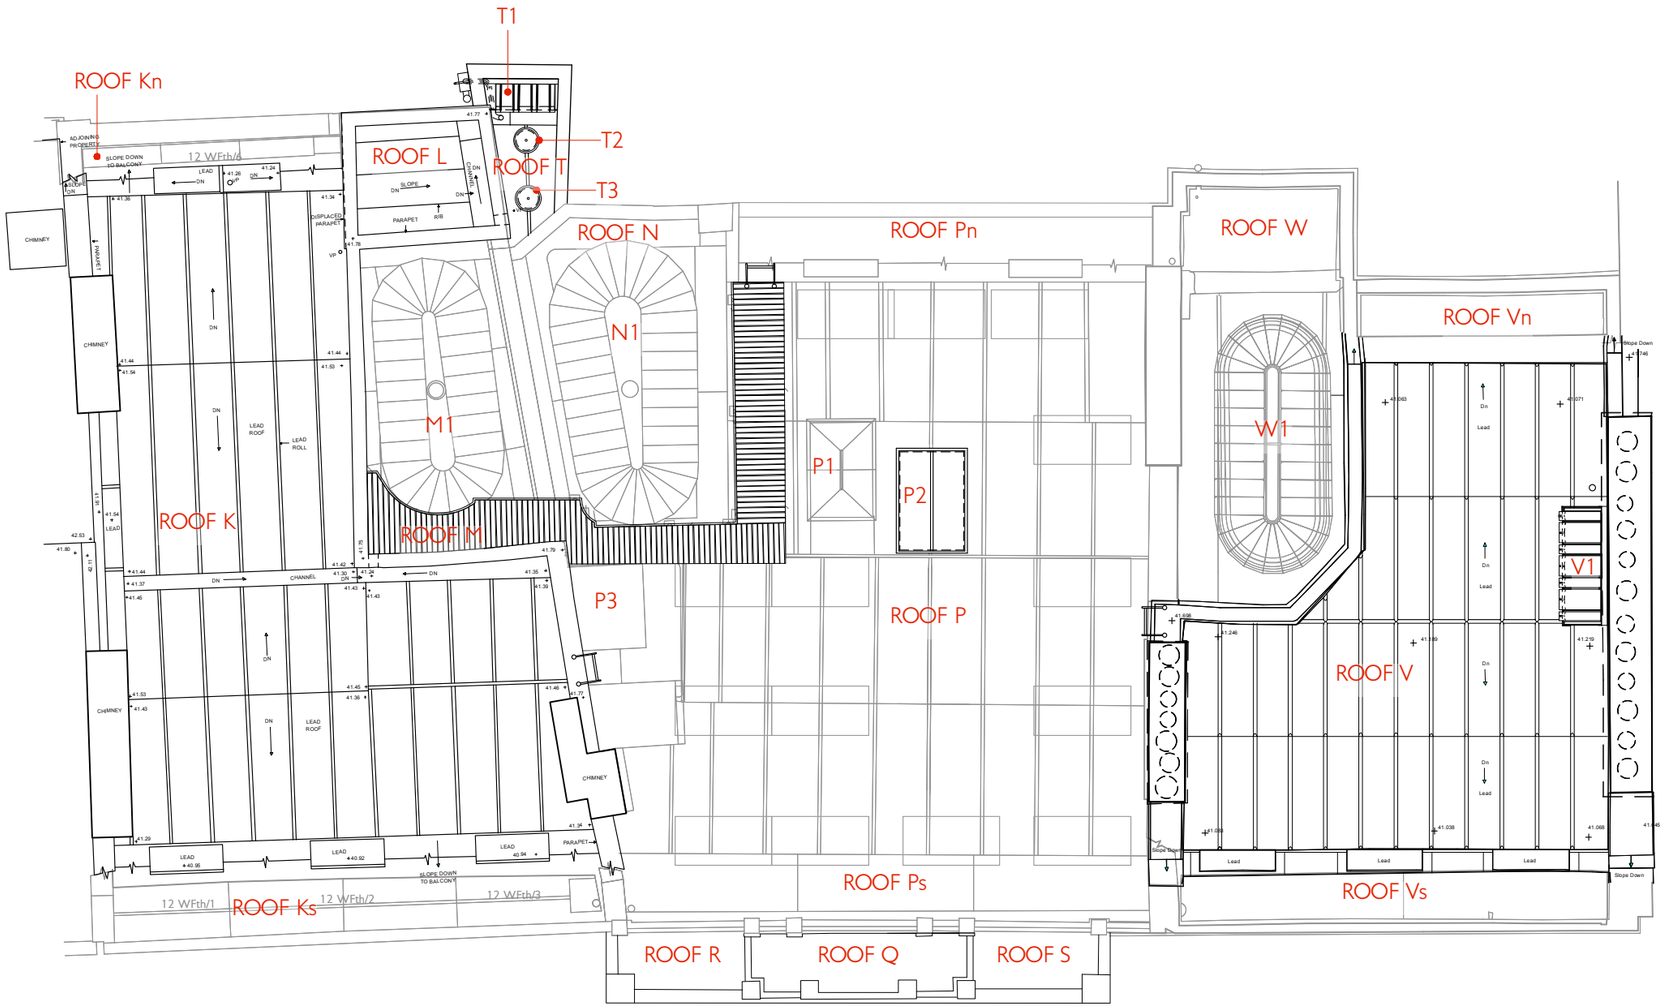

SCALE

0 1 2 3 4 5 6 7 8 9 10m

SIR JOHN SOANE'S MUSEUM
MAINTENANCE CONTRACT

ROOF ACCESS ALTERATIONS	DRWG	506MA/SK137
UPPER ROOF PLAN	SCALE	1:100 @ A3
AS EXISTING	DATE	SEP. 2022

JULIAN HARRAP
ARCHITECTS LLP
95 KINGSLAND ROAD LONDON E2 8AG
PHONE 020 7729 5111 www.julianharraparchitects.co.uk