Copyright of Peter Morris Architects

SCALE 1:100

0m 1m 2m 3m 4m

KEY:
Demolition

EXISTING SECTION C-C 1:100

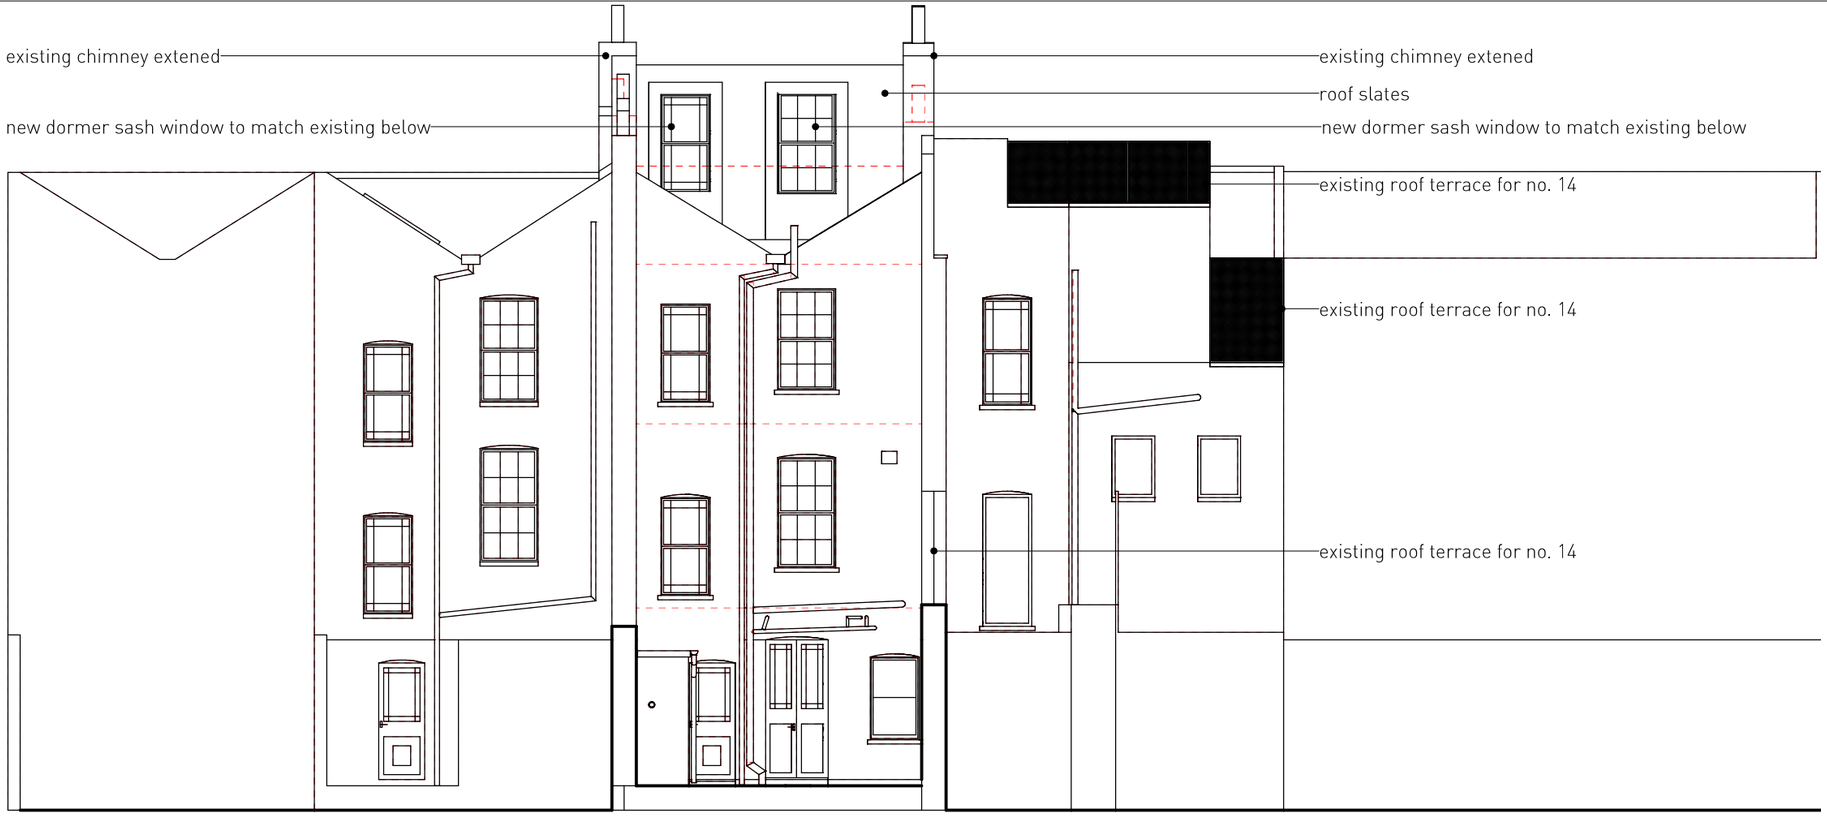

PROPOSED SECTION C-C 1:100

Notes: Any descrepeancies on this drawing with other documents to be reported immediately to the Conract Administrator for clarification

247 - 005 rev -

Peter Morris Architects 465C Hornsey Road, London N19 4DR www.petermorris architects.com

FOR PLANNING
26.05.21

Title: SECTION C-C
Scale: 1:100

Client: Alexis Zegerman & Peter Graff
Site: 13 Garfton Crescent, London NW1 8SL