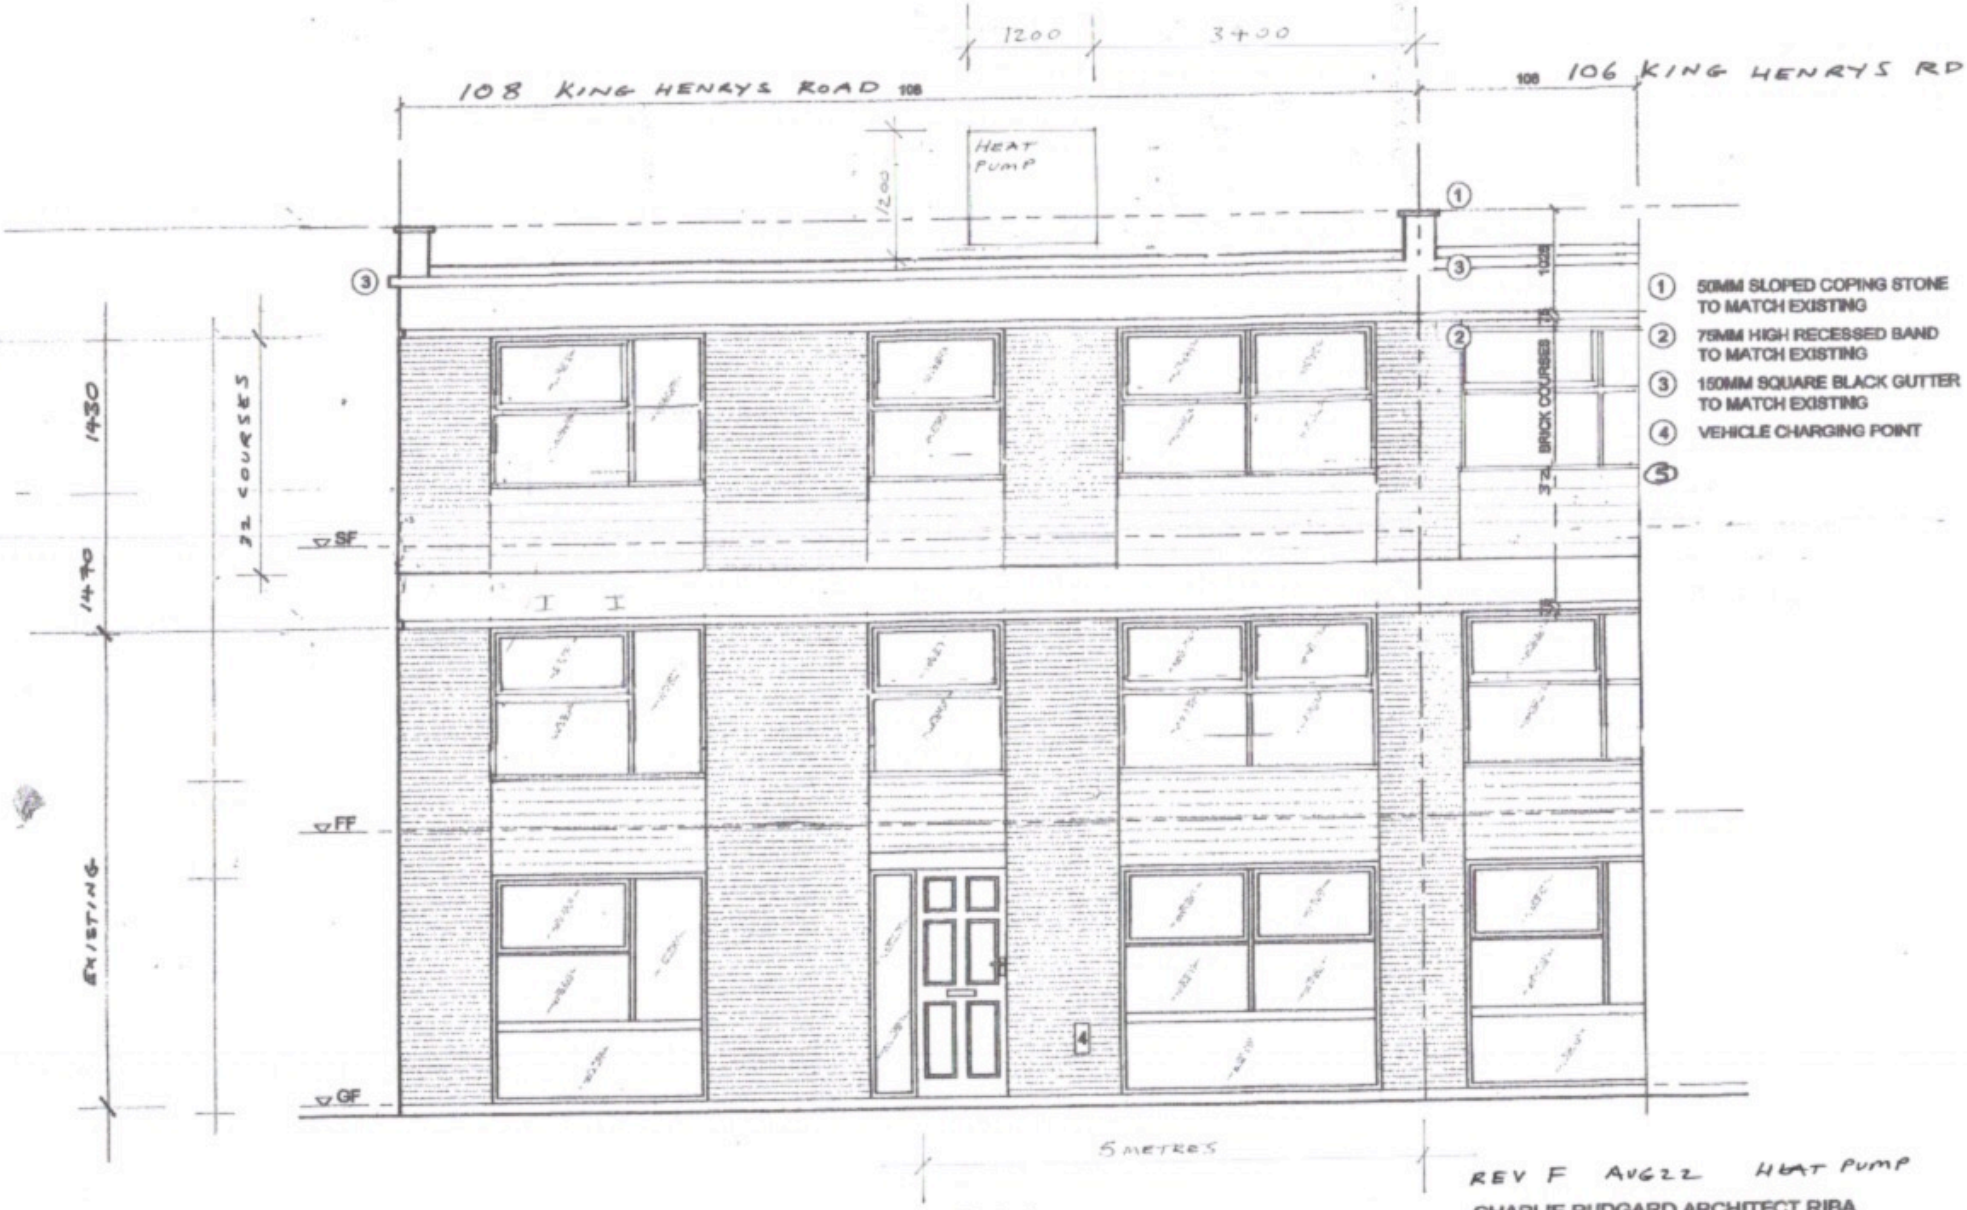

REV F AUG22 HEAT PUMP

Construction Management, Design and Building Contracting
Charlie Rudgard RIBA
108 King Henry's Road, LONDON NW3 3SL
Telephone: 02966278295

charlie@rudgard.com
www.rudgardholdings.com

Project:
108 King Henry's Road NW3 3SL
Client:
SCALE : 1:50

014 F

CHARLIE RUDGARD ARCHITECT RIBA
RHL Ltd

Drawing Number: 87 014
108 King Henry's Road, South Elevation, Proposed

REV B MAY 2022 HEAT PUMP
REV C JUN 2022 CHARGER
SETTING OUT