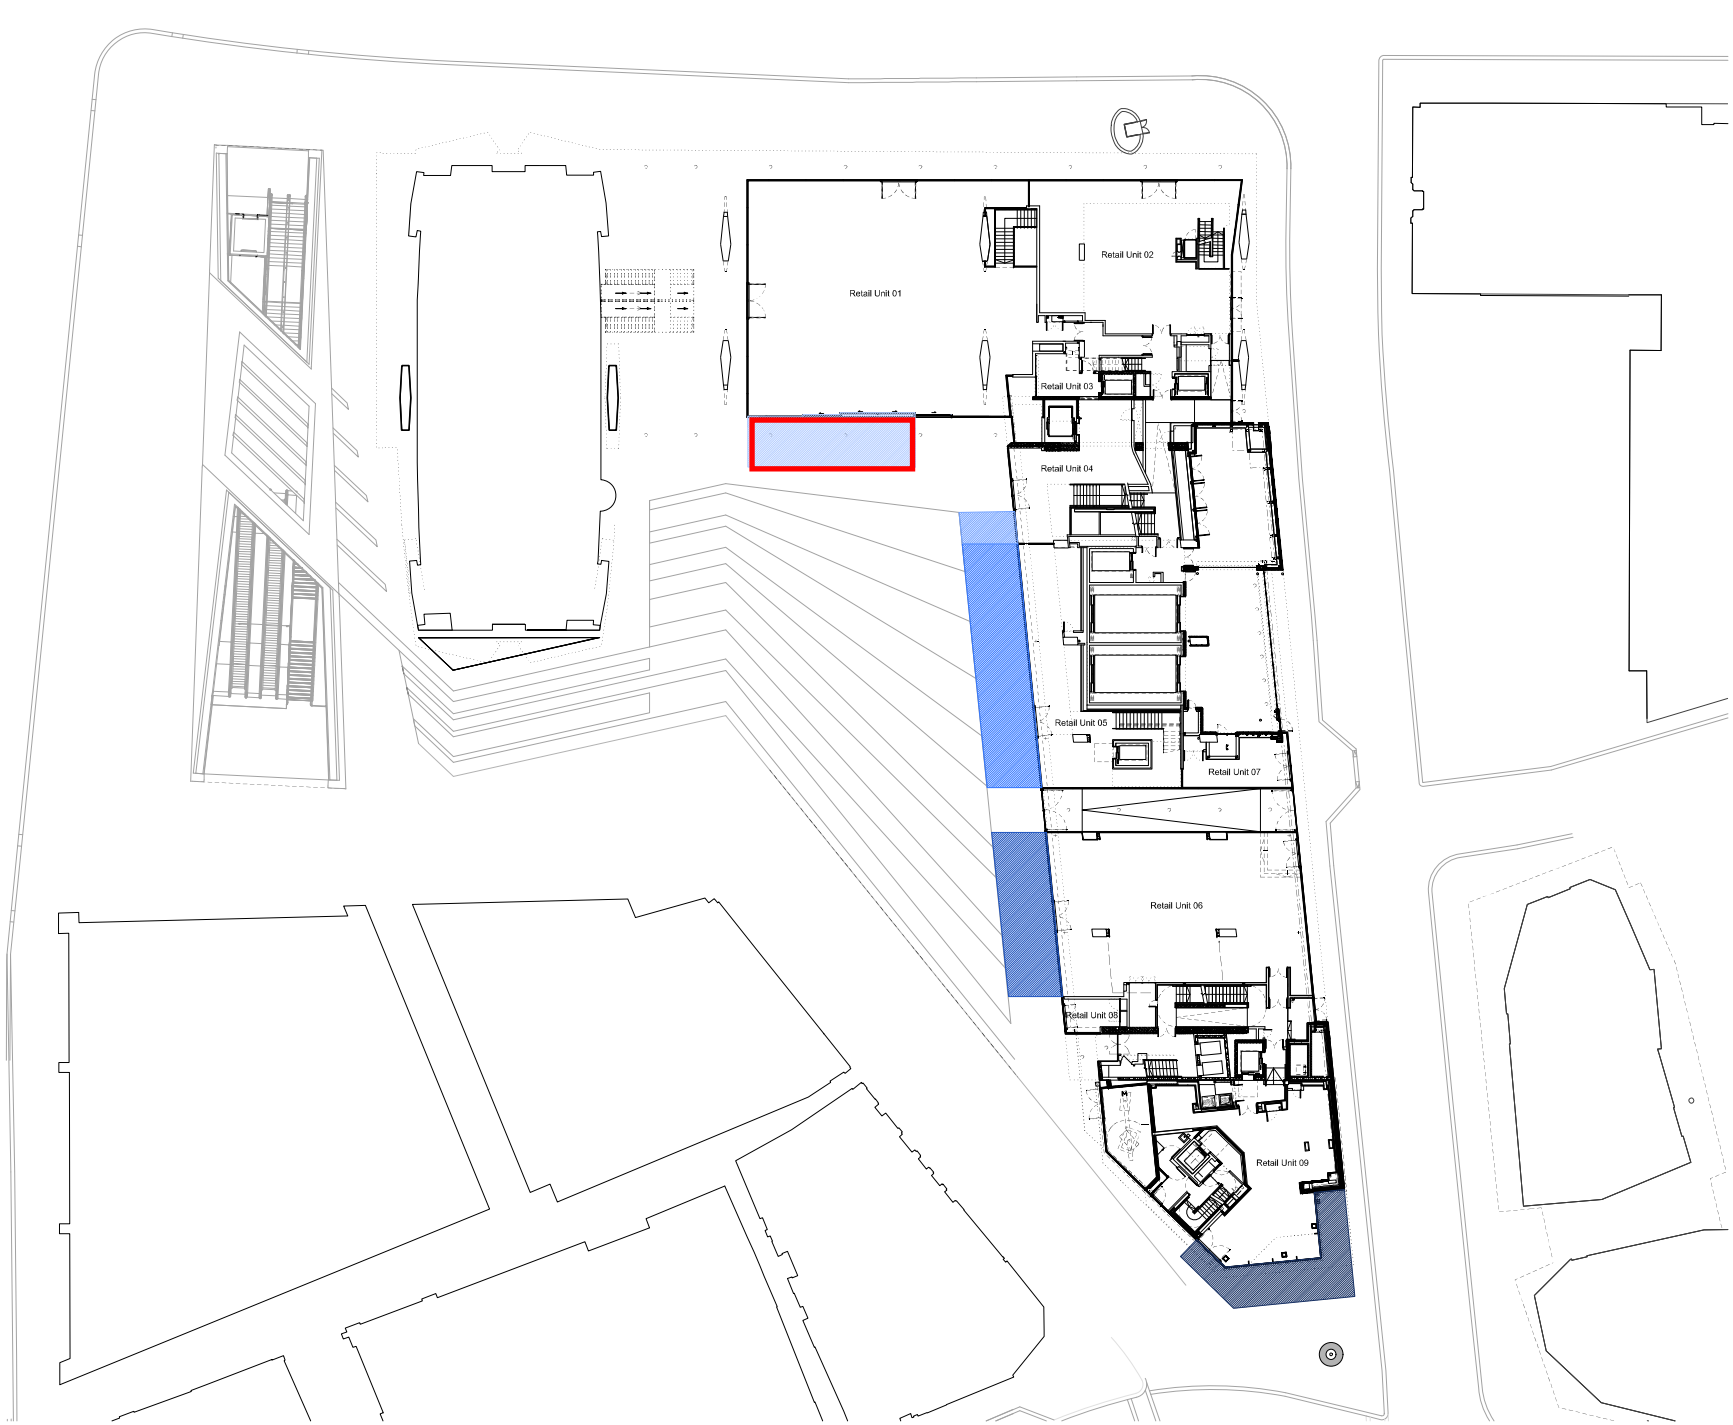

NOTES

DO NOT SCALE FROM THIS DRAWING.
CONTRACTOR TO CHECK ALL DIMENSIONS ON SITE.
ANY DISCREPANCIES TO BE REPORTED TO THE ARCHITECT IMMEDIATELY.

THE SURVEY INFORMATION CONTAINED IN THIS DRAWING WAS PROVIDED BY PLOWMAN CRAVEN SURVEY DRAWINGS DEC 2011 • OCT 2012.

COPYRIGHT RICK MATHER ARCHITECTS LLP ©

Dimensions shown require confirmation on site.

- Retail Unit 01 proposed external seating area
- Retail Unit 04 proposed external seating area
- Retail Unit 05 proposed external seating area
- Retail Unit 06 proposed external seating area
- Retail Unit 09 proposed external seating area

REVISIONS

REV	DATE	DESCRIPTION
P2	19.10.15	Preliminary Issue for LBC
P1	25.09.15	Preliminary Issue for comment

KEY PLAN

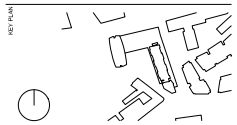

STATUS

PRELIMINARY

RICK MATHER ARCHITECTS ©

123 Camden High Street London NW1 7JR
T: 020 7284 1727 F: 020 7267 7926
info@rickmather.com www.rickmather.com

JOB

Centre Point
101-103 New Oxford Street
London, WC1A 1DD

TITLE

Site Plan
Retail
External Seating Areas

DRAWN	JK	JOB #	552	ORIG #	17150-CPA	REV	P2
CHECKED	GM	SCALE@A1	1:200	SIZE	A1	DATE	SEP 15	REV DATE	19.10.15