Location Plan - NW3 4ST

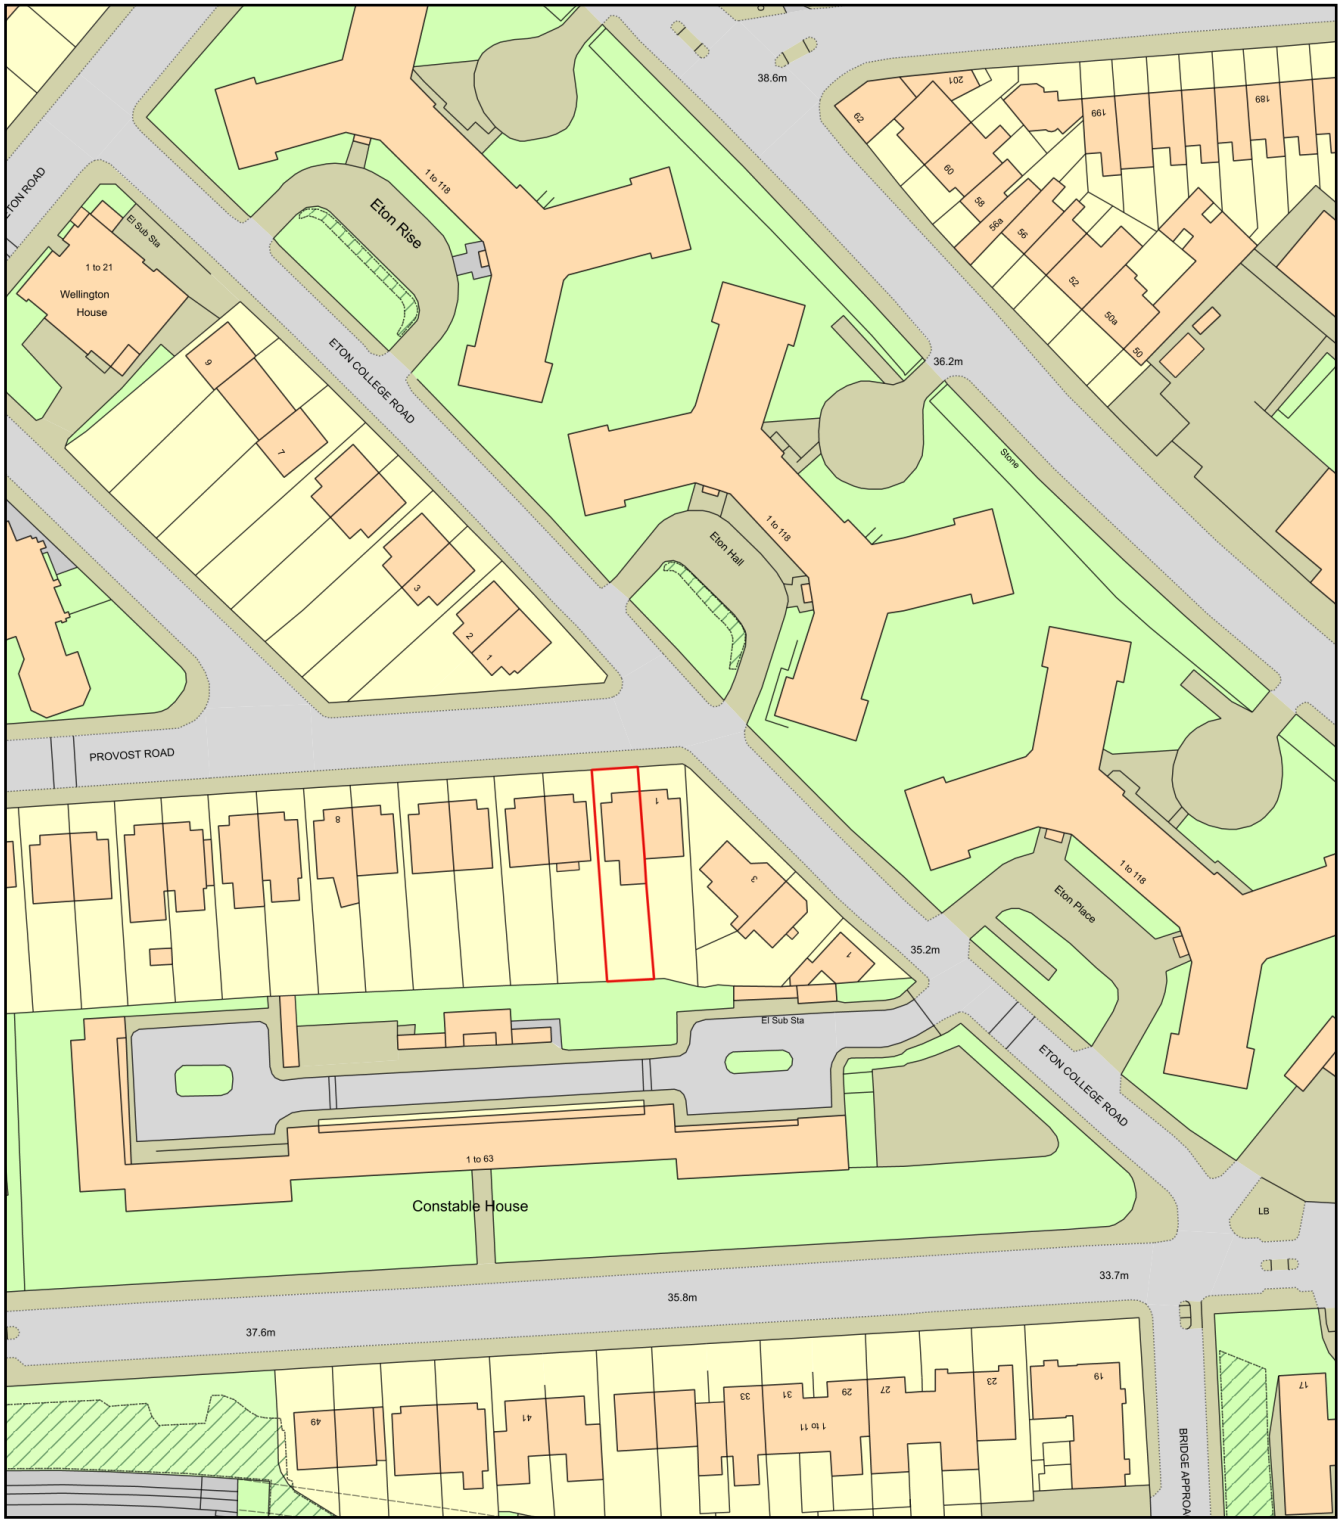

0 50
Metres

N

ReQuestaPlan

Plan Produced for:	Francesca Segal
Date Produced:	16 Aug 2022
Plan Reference Number:	TQRQM22221112244495
Scale:	1:1250 @ A4

© Crown copyright and database rights 2021 OS 100042766