A1

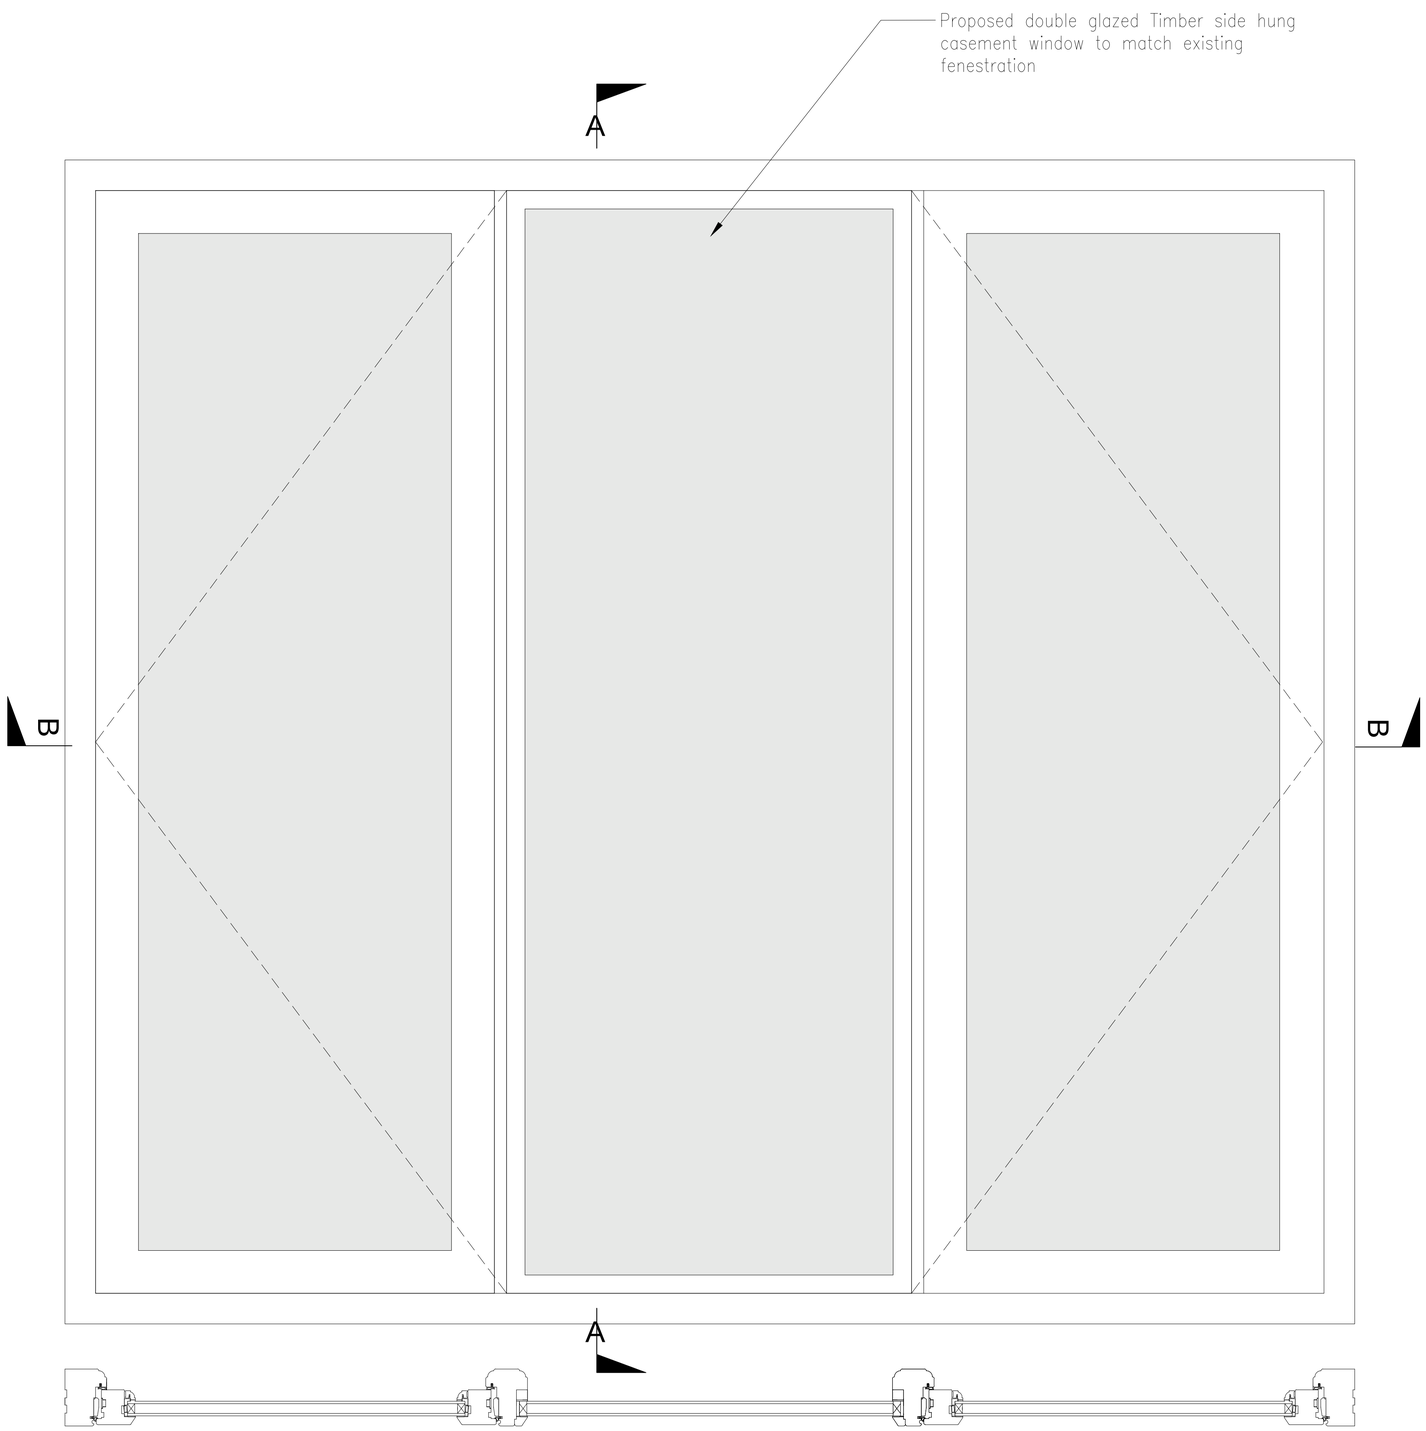

Detail B

Proposed Windows W12 Section Detail
1:5

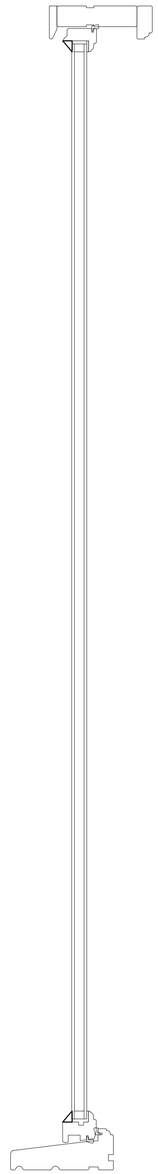

Detail A

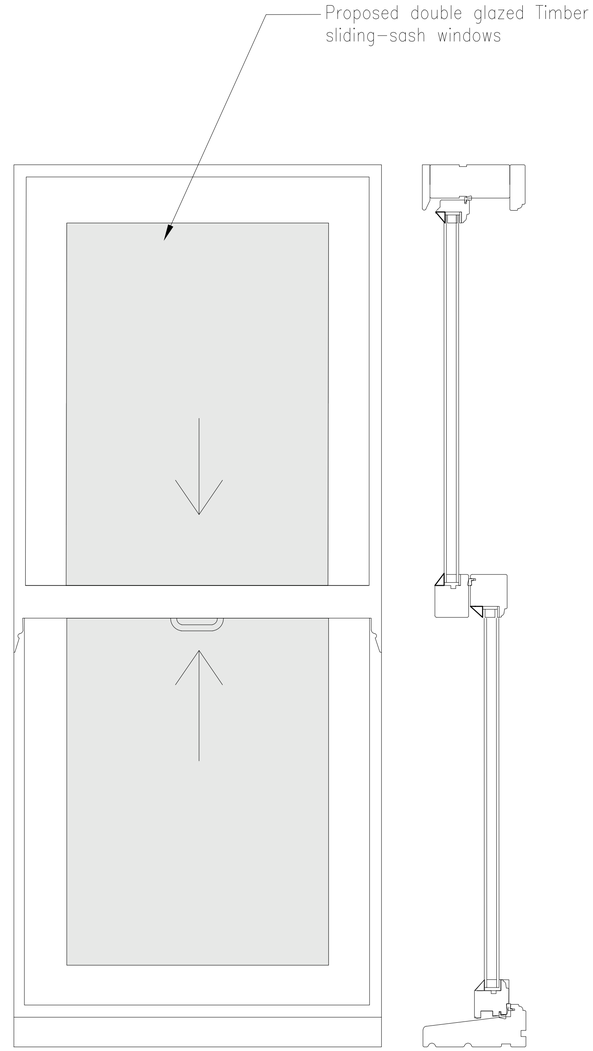

Detail A

Detail B

Proposed Windows W08 Section Detail
1:5

mm 0 50 100 150 200 250 300 350 400 450 500
SCALE
1:5

ALL DIMENSIONS, LEVELS AND CLEARANCES TO BE CHECKED ON SITE PRIOR TO WORKS COMMENCING

THIS DRAWING SHOULD BE READ IN CONJUNCTION WITH ALL OTHER PROJECT RELATED DRAWINGS, SPECIFICATIONS AND DOCUMENTS AS PART OF A SINGLE PROJECT PACKAGE.

ANY DISCREPANCY BETWEEN THIS DRAWING, OTHER DRAWINGS FORMING PART OF THIS CONTRACT, OR THE SPECIFICATION / BILLS OF QUANTITIES MUST BE CLARIFIED BEFORE COMMENCEMENT OF ANY WORK OR ORDERING OF ANY MATERIALS.

PLEASE CONSULT THE AUTHOR OR PROJECT MANAGER SHOULD THE READER REQUIRE CLARIFICATION ON ANY PART OF THIS DRAWING.

THE COPYRIGHT OF THE DRAWING AND DESIGN IS THE PROPERTY OF THE COMPANY. THIS INFORMATION HAS BEEN ISSUED UNDER SPECIFIC TERMS FOR THIS PROJECT AND MAY ONLY BE USED AND REPRODUCED ACCORDINGLY.

NOTES

Rev	Date	By	Chk	Apr	Comment
P02	14.02.22	MF	BG	JM	Planning Issue
P02	07.02.22	MF	BG	JM	Planning Issue
P01	03.02.22	MF	BG	JM	Planning Issue

BRINGING IDEAS TO LIFE

FRANKHAM

Frankham Consultancy Group Limited
E: enquire@frankham.com
www.frankham.com

SIDCUP OFFICE
Irene House
Five Arches Business Park
Maidstone Road
Sidcup, Kent DA14 5AE
T: 020 8309 7777

OXFORD OFFICE
Woolton Business Park
Besselsleigh Road
Wootton, Abingdon
Oxfordshire OX13 6FD
T: 01865 322500

LONDON OFFICE
Third Floor
Baird House
15-17 St Cross Street
London EC1N 8UW
T: 020 7651 0790

STEVENAGE OFFICE
Suite 237, Second Floor
Kings Court Business Centre
London Road, Stevenage
Hertfordshire SG1 2NG
T: 020 3714 7063

Client:
AD Group

Project Title:
199 Sumatra Road,
London,
NW6 1PS

Drawing Title:
Proposed Window Details

Status:
PLANNING ISSUE

Drawn By:	Designed By:	Checked By:	Approved By
MF	MF	BG	JM

Original Issue Date:	Scale @ A1:
03/02/2022	1:5

Job No/ File Ref	Originator	Zone	Level
228021	FCG	SR	DE

Type	Discipline	Number	Suitability	Revision
DR	B	2404	S4	P02